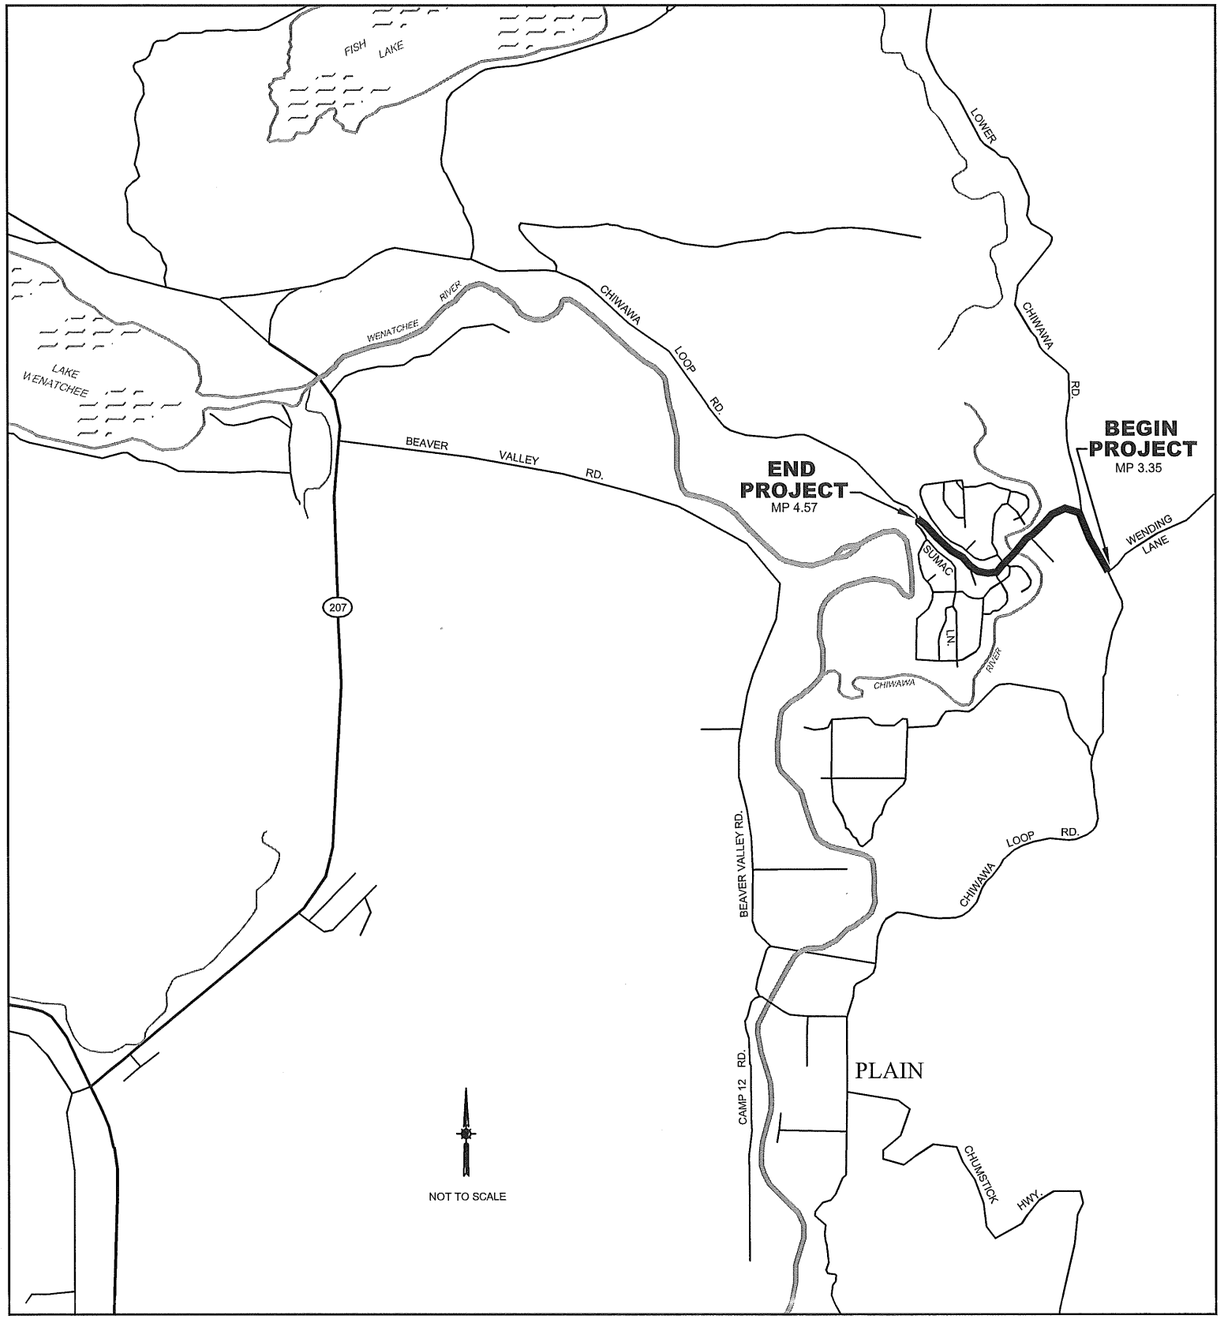

VICINITY MAP

Legend

LEGEND FOR EXISTING	LEGEND FOR PROPOSED
EDGE OF PAVEMENT AND EDGE OF DRIVEWAY	C 15+00 — C/L ROAD & STATIONING
RIGHT OF WAY	EDGE OF PAVEMENT
PROPERTY LINE	CLEAR ZONE
SECTION LINE	CONSTRUCTION LIMIT - CUT
SECTION LINE	CONSTRUCTION LIMIT - FILL
U/P — UNDERGROUND POWER	
U/T — UNDERGROUND TELEPHONE	
W — UNDERGROUND WATER	
O/P — OVERHEAD POWER	
T — TELEPHONE BOX	
ELECTRIC BOX	
POWER POLE	
GUIDE ANCHOR	
WATER METER	
WATER VALVE	
FIRE HYDRANT	
SIGN	
MAIL BOX	

FILE NAME: \\roads\pw\home\Projects\CRP\CRP675_Chiwawa_III\Civil 3D (WF)_Shortcuts\Drawings\CRP675_Drawings to Utilities.dwg

DESIGNED BY: L. Dillin, PE	REVISIONS	DATE	BY
REVIEWED BY: P. Cox, PE			
E. Pierson, PE			
DRAWN BY: I. Uchytil			
PLOT DATE: 10/10/2014	AS-BUILT		

CHELAN-DOUGLAS UTILITY COUNCIL 1.800.424.5555 CALL 2 WORKING DAYS BEFORE YOU DIG!

PAULA HIRSHMAN COX STATE OF WASHINGTON 57384 REGISTERED PROFESSIONAL ENGINEER

PUBLIC WORKS CHELAN COUNTY

Chelan County
Public Works Department
316 Washington Street, Suite 402
Wenatchee, Washington, 98801
509. 667. 6415
www.co.chelan.wa.us

Chiwawa Loop III
Road Improvement Project
Vicinity Map & Legend

C.R.P. 675

Dwg. No.	Sheet No.
	1

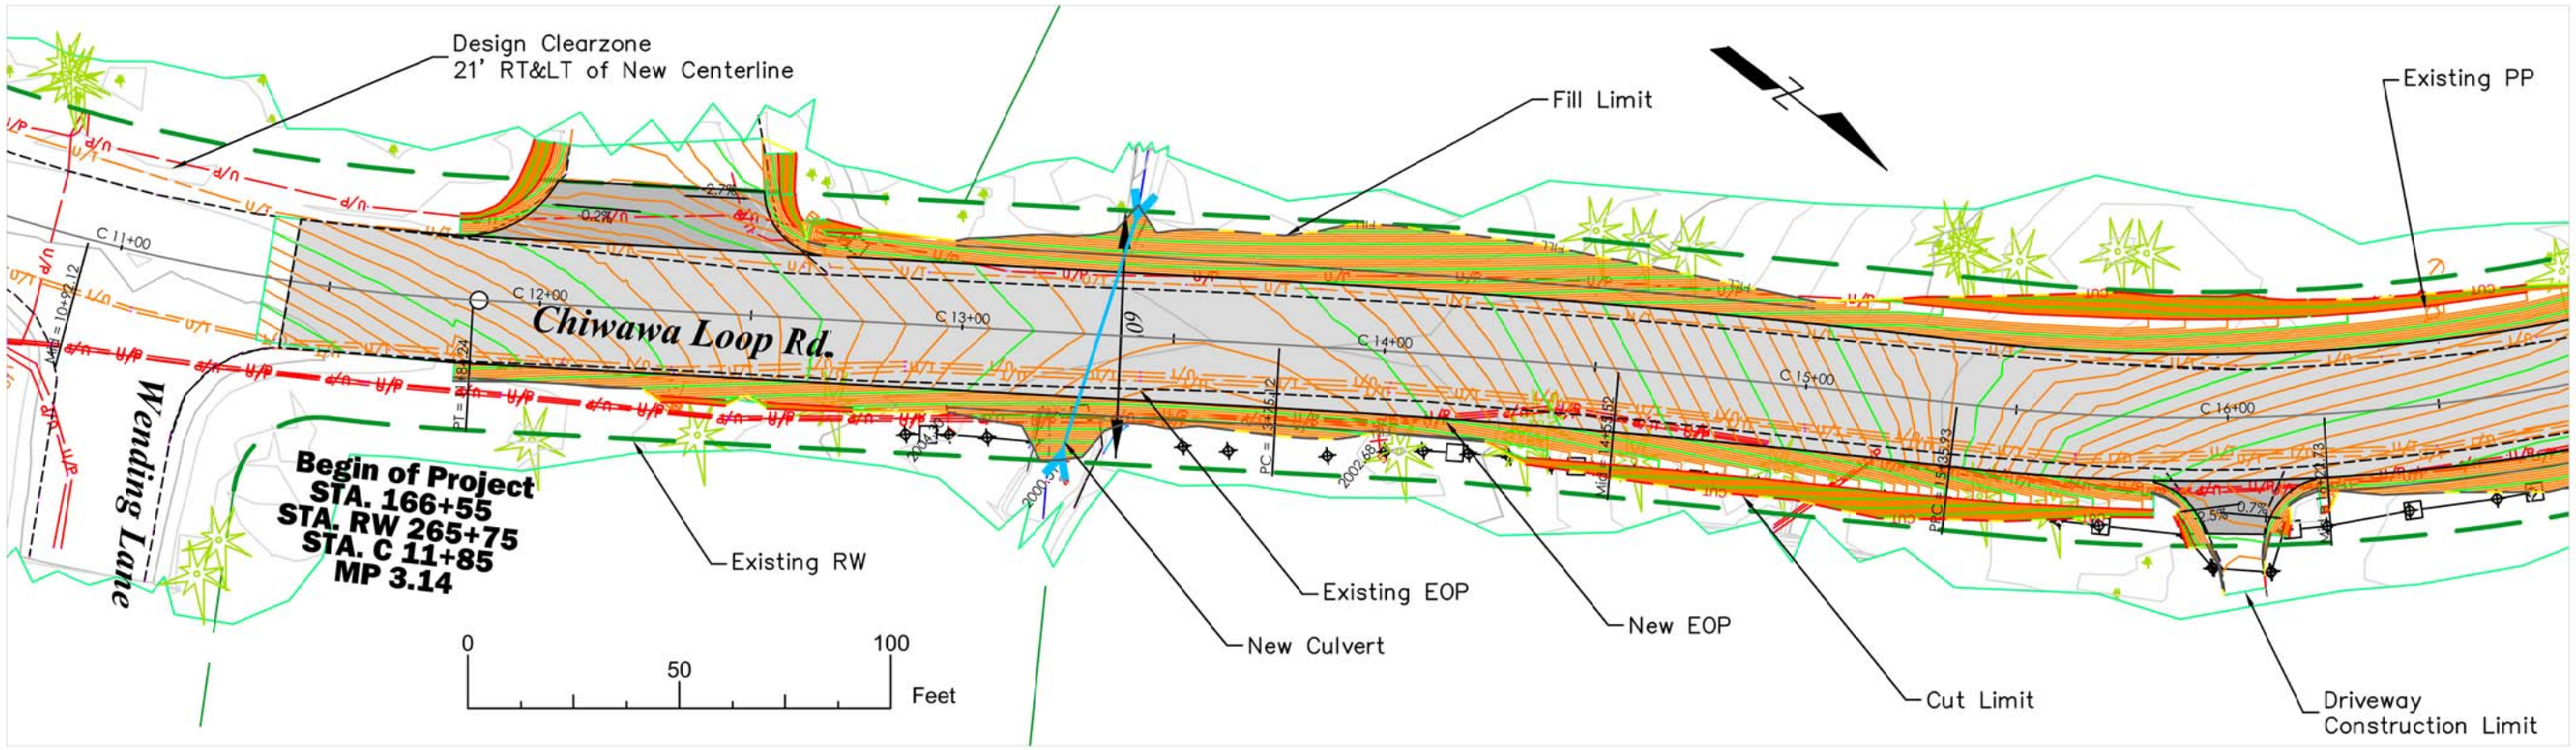

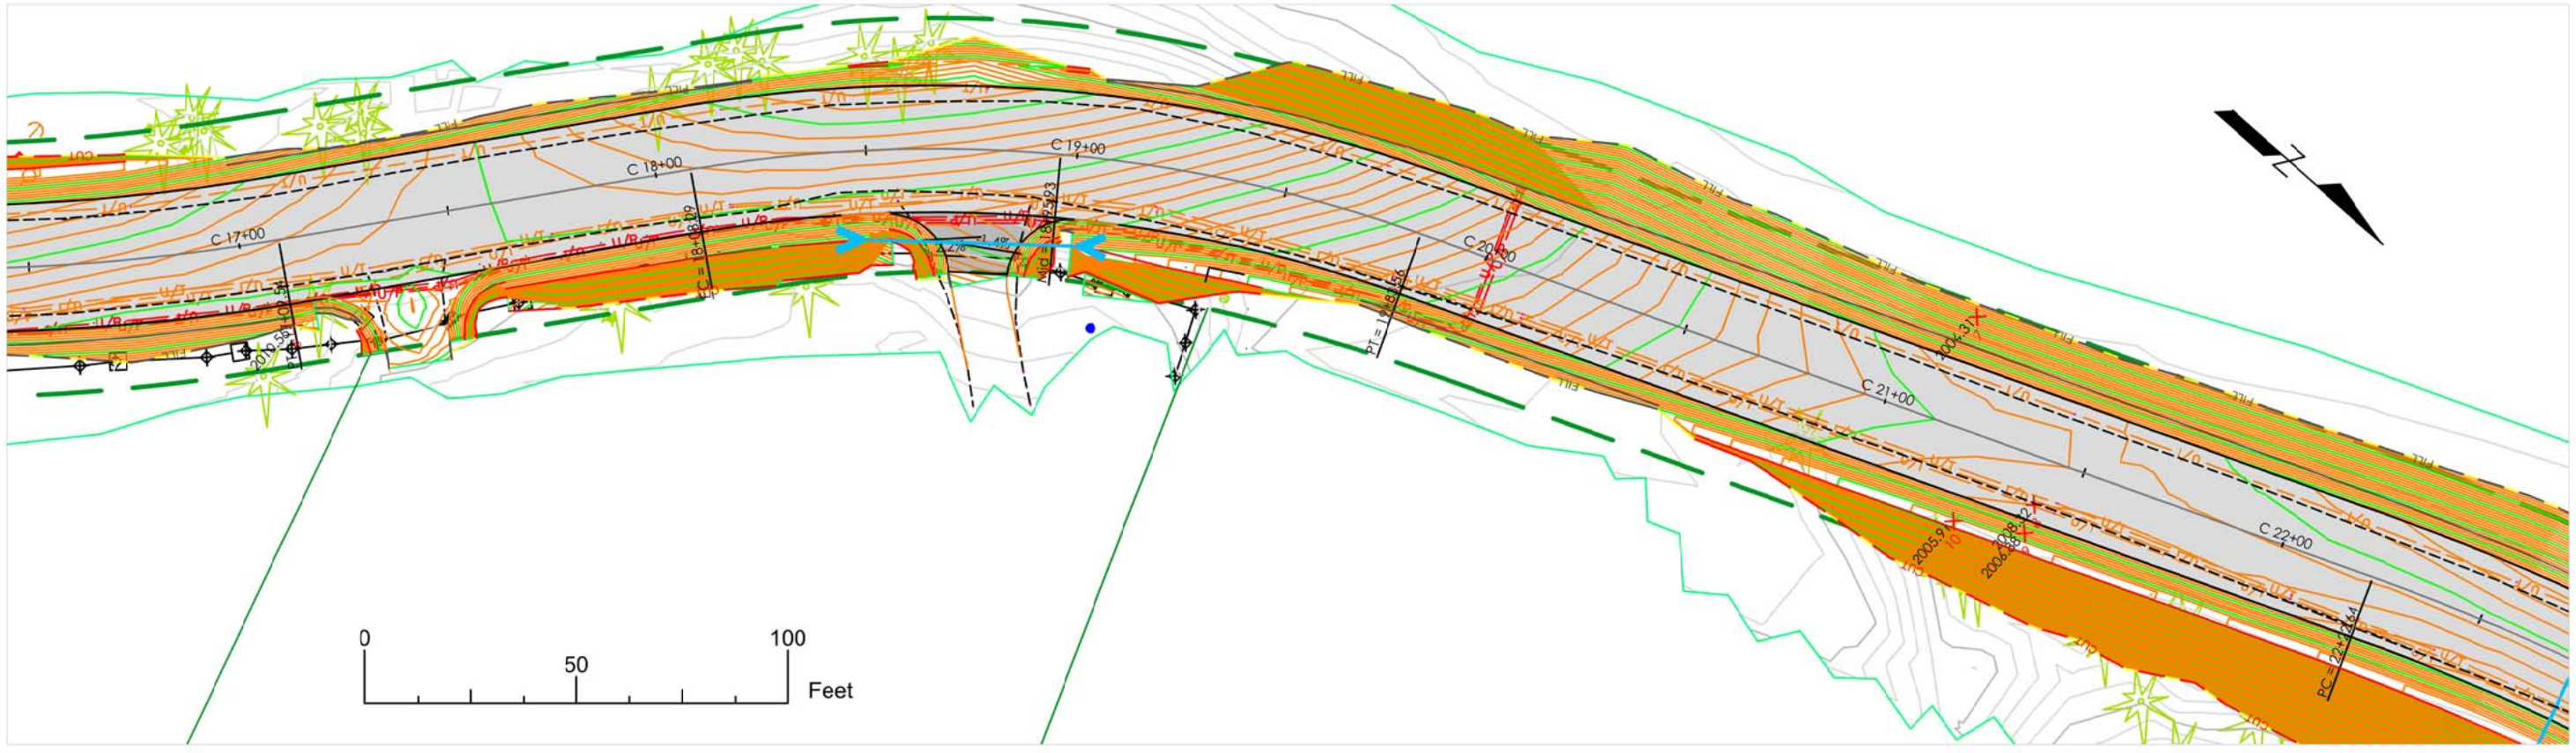

FILE NAME: N:\Projects\CRP\CRP675_Chiwawa_III\Civil 3D (WF)_Shortcuts\Aligments\CRP675_Chiwawa_III_Design_Corridor_30ft_Utilities_3-9-15.dwg			
DESIGNED BY: L. Dillin, PE	REVISIONS	DATE	BY
REVIEWED BY: P. Cox, PE			
E. Pierson, PE			
DRAWN BY: L. Dillin, PE			
PLOT DATE: 3/18/2015	AS-BUILT		

CHELAN-DOUGLAS UTILITY COUNCIL 1.800.424.5555 CALL 2 WORKING DAYS BEFORE YOU DIG

STATE OF WASHINGTON REGISTERED PROFESSIONAL ENGINEER

PUBLIC WORKS CHELAN COUNTY

Chelan County
Public Works Department
316 Washington Street, Suite 402
Wenatchee, Washington, 98801
509. 667. 6415
www.co.chelan.wa.us

Chiwawa Loop Road - Phase III

Road Improvement Project

Plan View (60%)

C.R.P. 675

Dwg. No.	Sheet No.
P1	?

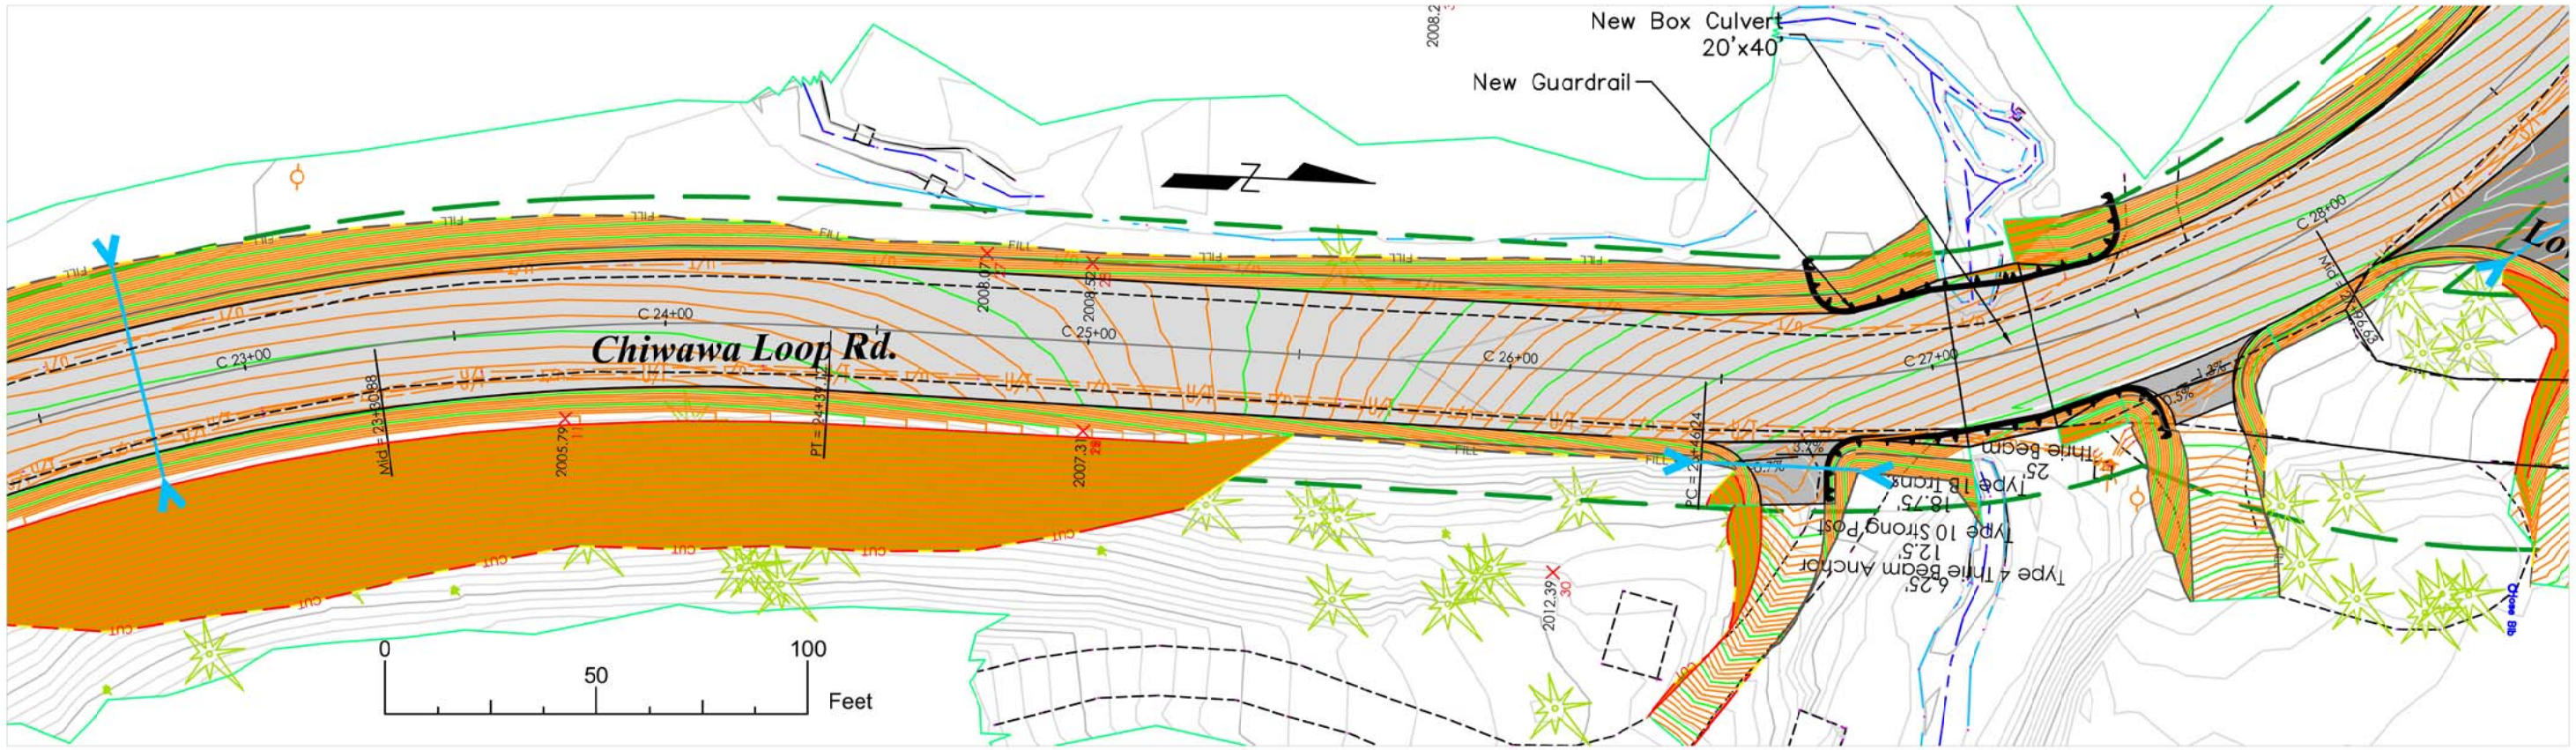

FILE NAME: N:\Projects\CRP\CRP675_Chiwawa_III\Civil 3D (WF)_Shortcuts\Aligrments\CRP675_Chiwawa_III_Design_Corridor_30ft_Utilities_3-9-15.dwg			
DESIGNED BY: L. Dillin, PE	REVISIONS	DATE	BY
REVIEWED BY: P. Cox, PE			
E. Pierson, PE			
DRAWN BY: L. Dillin, PE			
PLOT DATE: 3/18/2015	AS-BUILT		

CHELAN-DOUGLAS UTILITY COUNCIL 1.800.424.5555 CALL 2 WORKING DAYS BEFORE YOU DIG

Chelan County
Public Works Department
316 Washington Street, Suite 402
Wenatchee, Washington, 98801
509. 667. 6415
www.co.chelan.wa.us

Chiwawa Loop Road - Phase III

Road Improvement Project

Plan View (60%)

C.R.P. 675

Dwg. No.	Sheet No.
P2	?

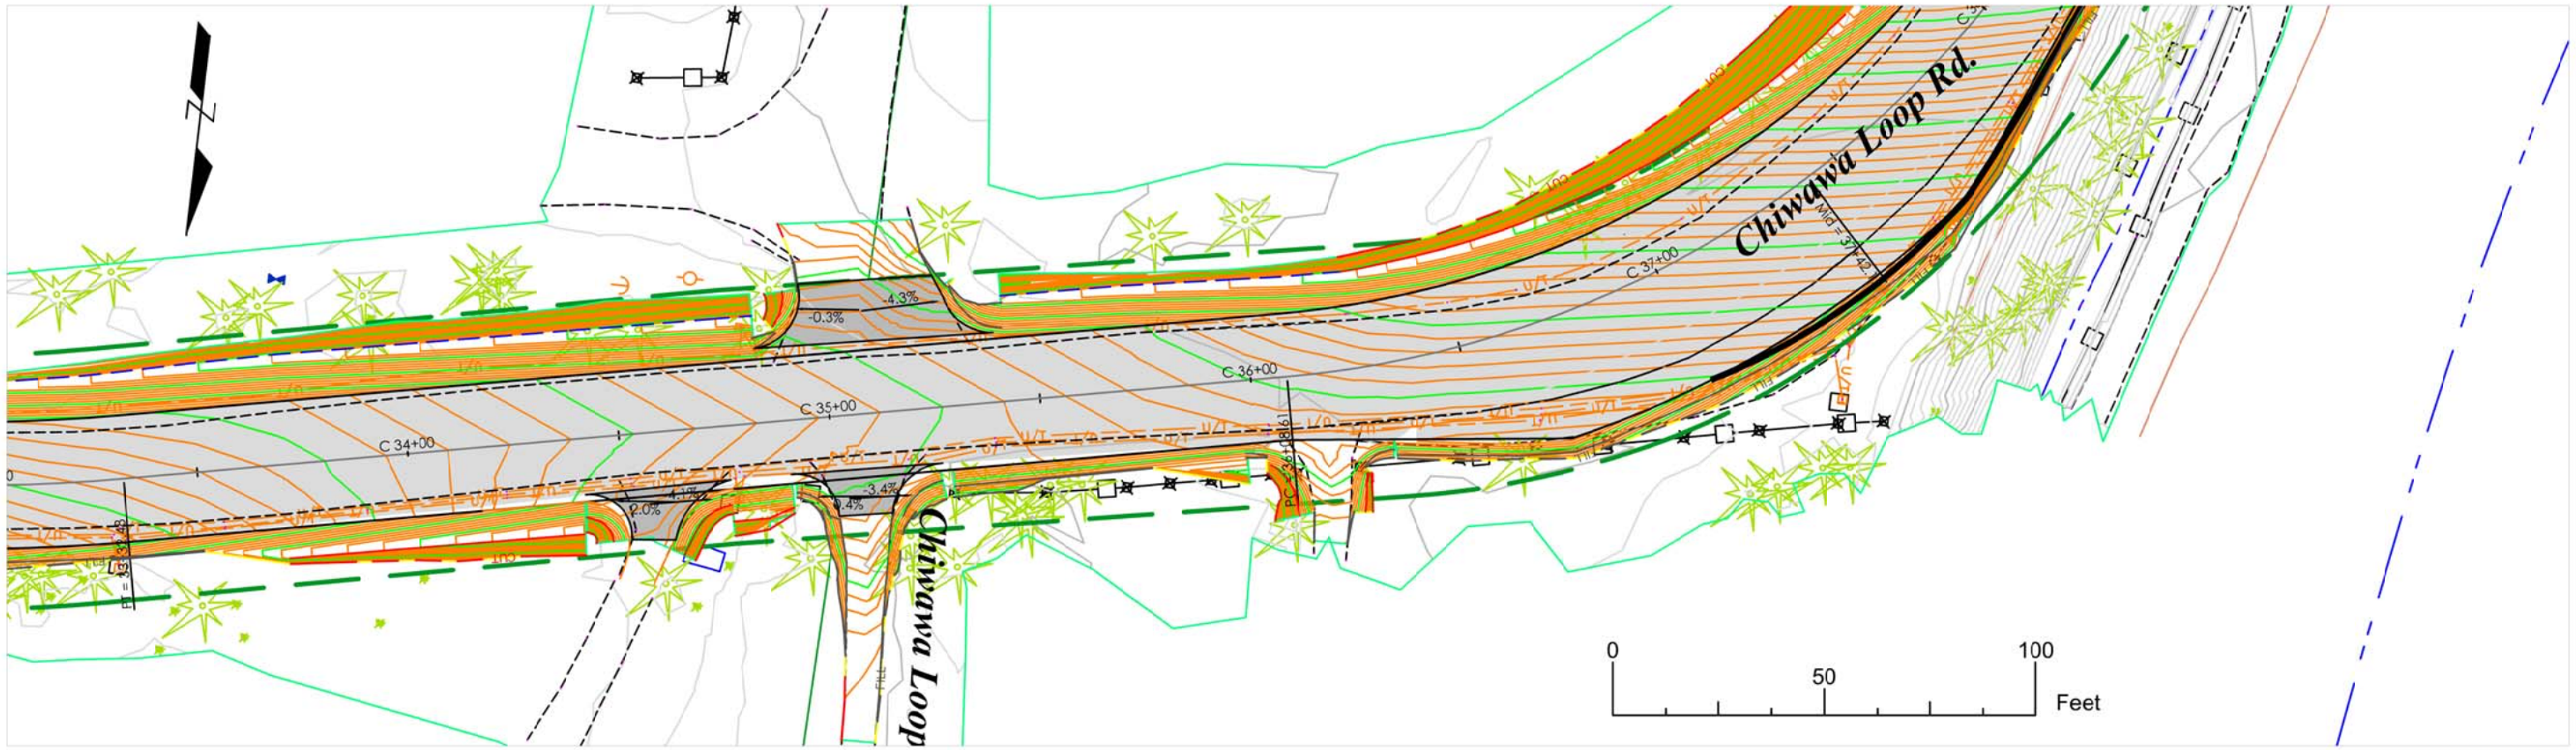

FILE NAME: N:\Projects\CRP\CRP675_Chiwawa_III\Civil 3D (WF)_Shortcuts\Aligments\CRP675_Chiwawa_III_Design_Corridor_30ft_Utilities_3-9-15.dwg				
DESIGNED BY: L. Dillin, PE	REVISIONS	DATE	BY	
REVIEWED BY: P. Cox, PE				
E. Pierson, PE				
DRAWN BY: L. Dillin, PE				
PLOT DATE: 3/18/2015	AS-BUILT			

CHELAN-DOUGLAS UTILITY COUNCIL
1.800.424.5555
CALL 2 WORKING DAYS BEFORE YOU DIG!

STATE OF WASHINGTON
37924
REGISTERED PROFESSIONAL ENGINEER

PUBLIC WORKS
CHELAN COUNTY

Chelan County
Public Works Department
316 Washington Street, Suite 402
Wenatchee, Washington, 98801
509. 667. 6415
www.co.chelan.wa.us

Chiwawa Loop Road - Phase III

Road Improvement Project

Plan View (60%)

C.R.P. 675

Dwg. No.	Sheet No.
P3	?

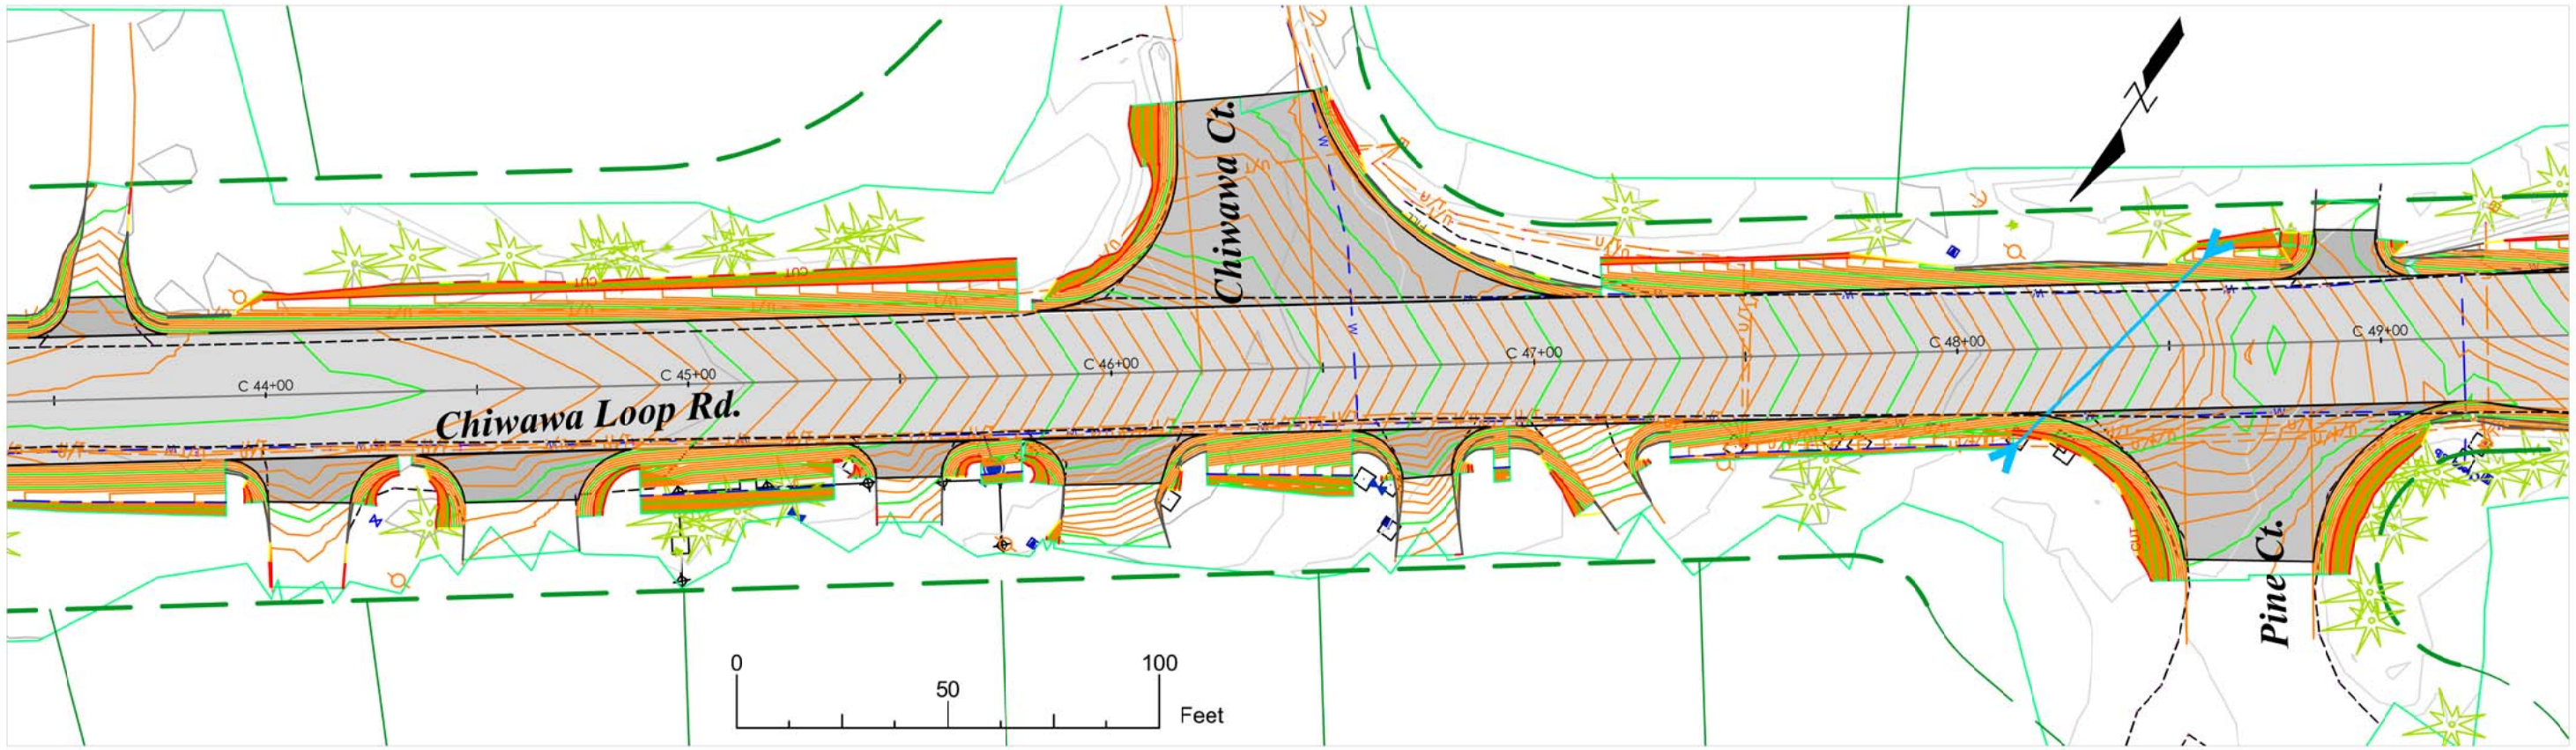

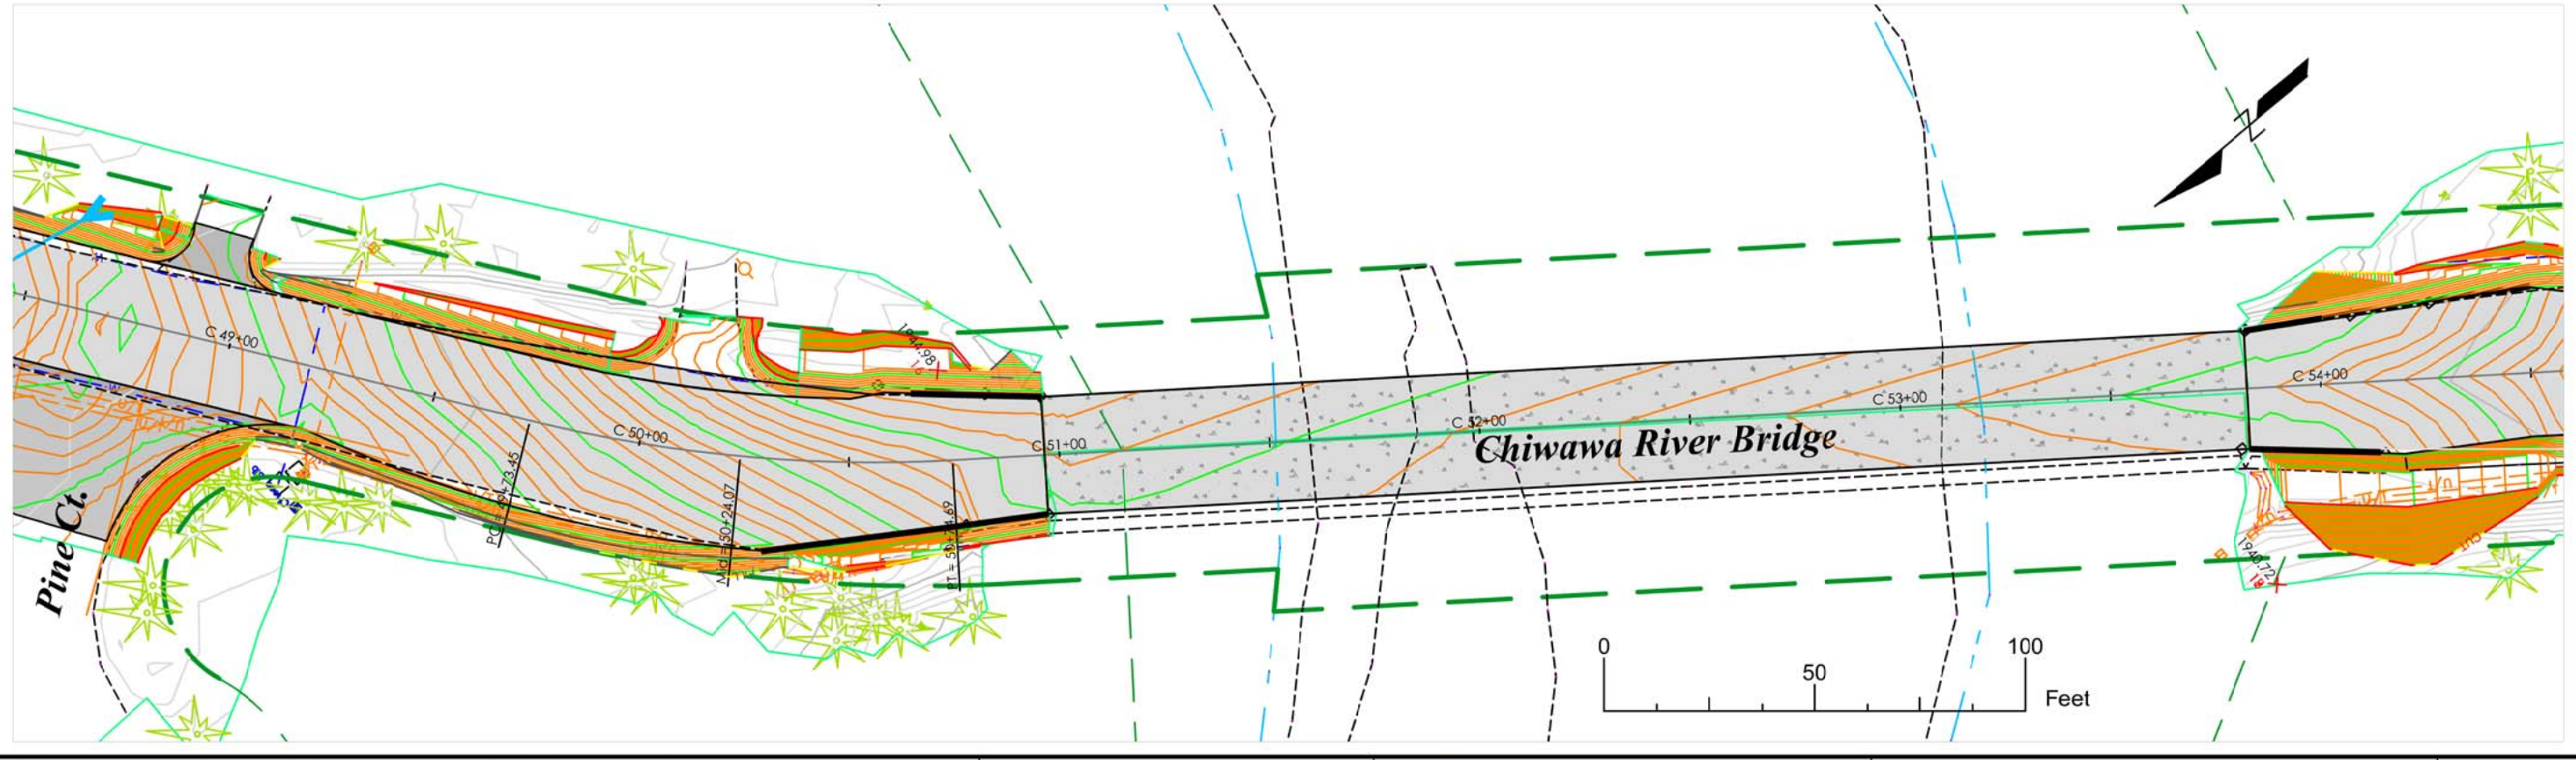

FILE NAME: N:\Projects\CRP\CRP675_Chiwawa_III\Civil 3D (WF)_Shortcuts\Aligrments\CRP675_Chiwawa_III_Design_Corridor_30ft_Utilities_3-9-15.dwg				CHELAN-DOUGLAS UTILITY COUNCIL 1.800.424.5555 CALL 2 WORKING DAYS BEFORE YOU DIG
DESIGNED BY: L. Dillin, PE	REVISIONS	DATE	BY	
REVIEWED BY: P. Cox, PE				
E. Pierson, PE				
DRAWN BY: L. Dillin, PE				
PLOT DATE: 3/18/2015	AS-BUILT			

STATE OF WASHINGTON 37924 REGISTERED PROFESSIONAL ENGINEER

PUBLIC WORKS CHELAN COUNTY

Chelan County
Public Works Department
316 Washington Street, Suite 402
Wenatchee, Washington, 98801
509. 667. 6415
www.co.chelan.wa.us

Chiwawa Loop Road - Phase III

Road Improvement Project

Plan View (60%)

C.R.P. 675

Dwg. No.	Sheet No.
P4	?

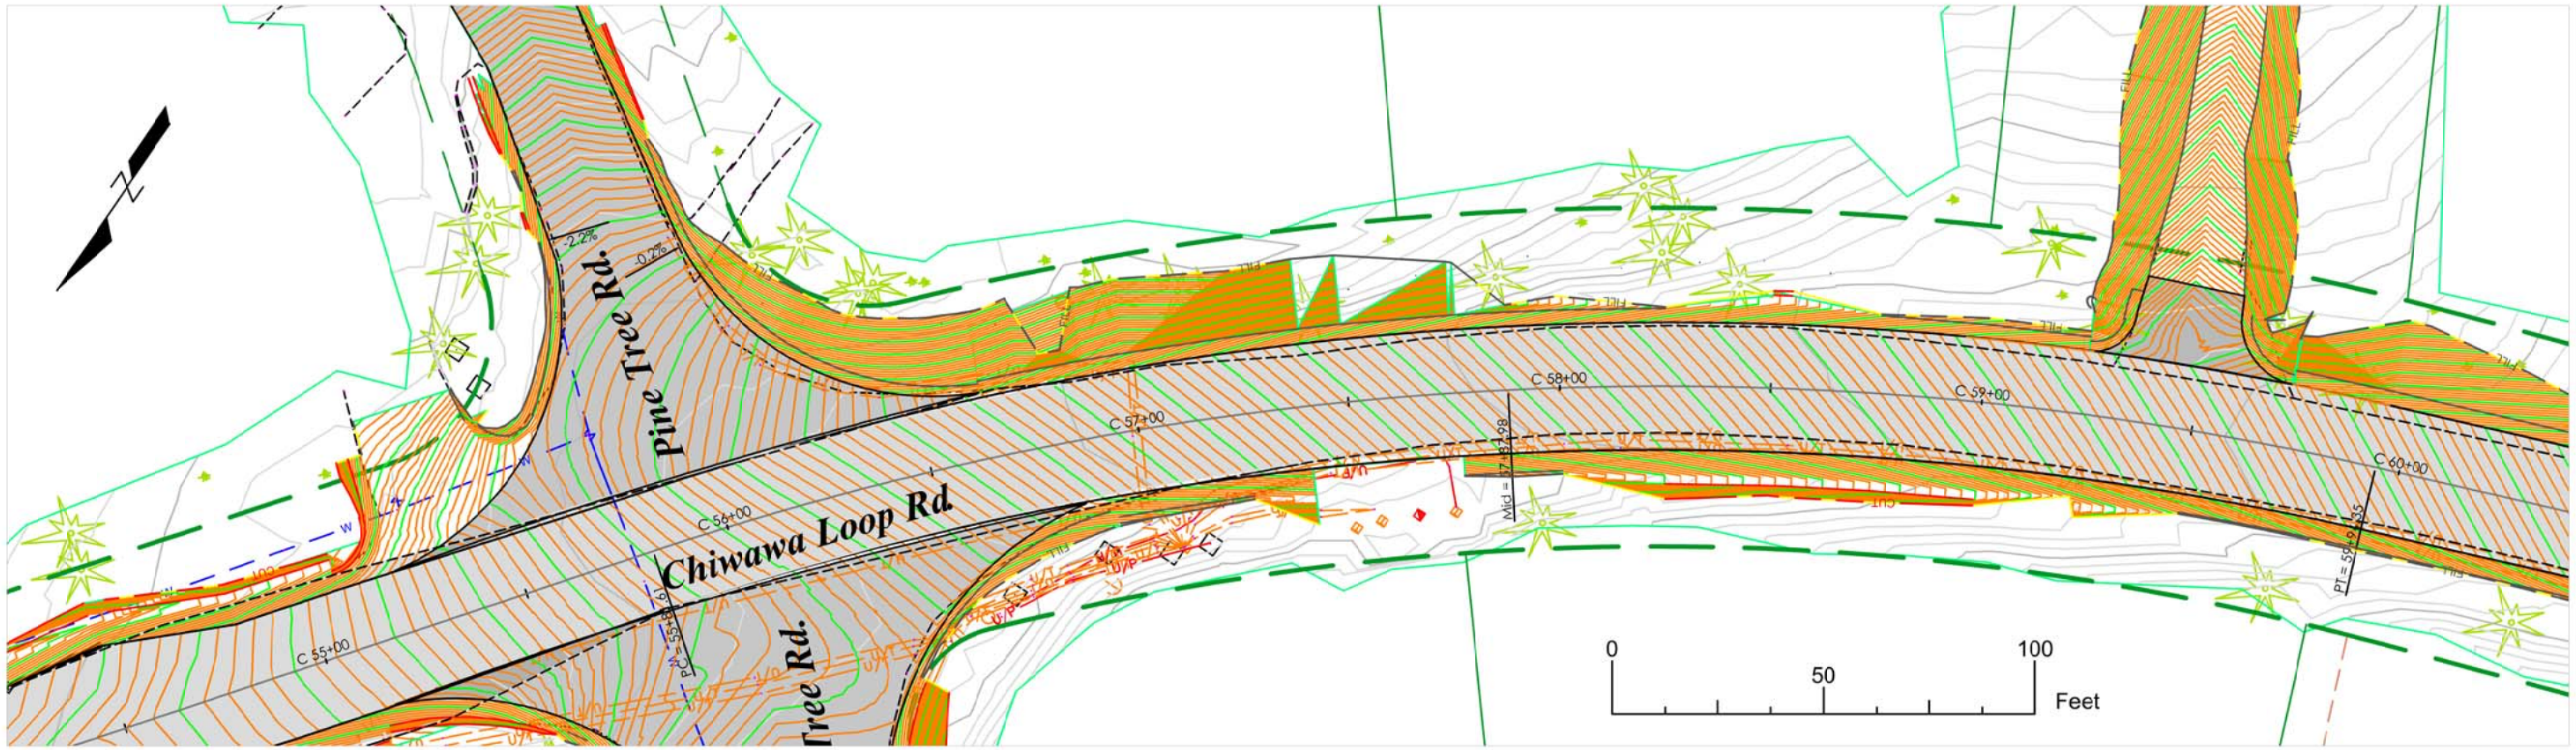

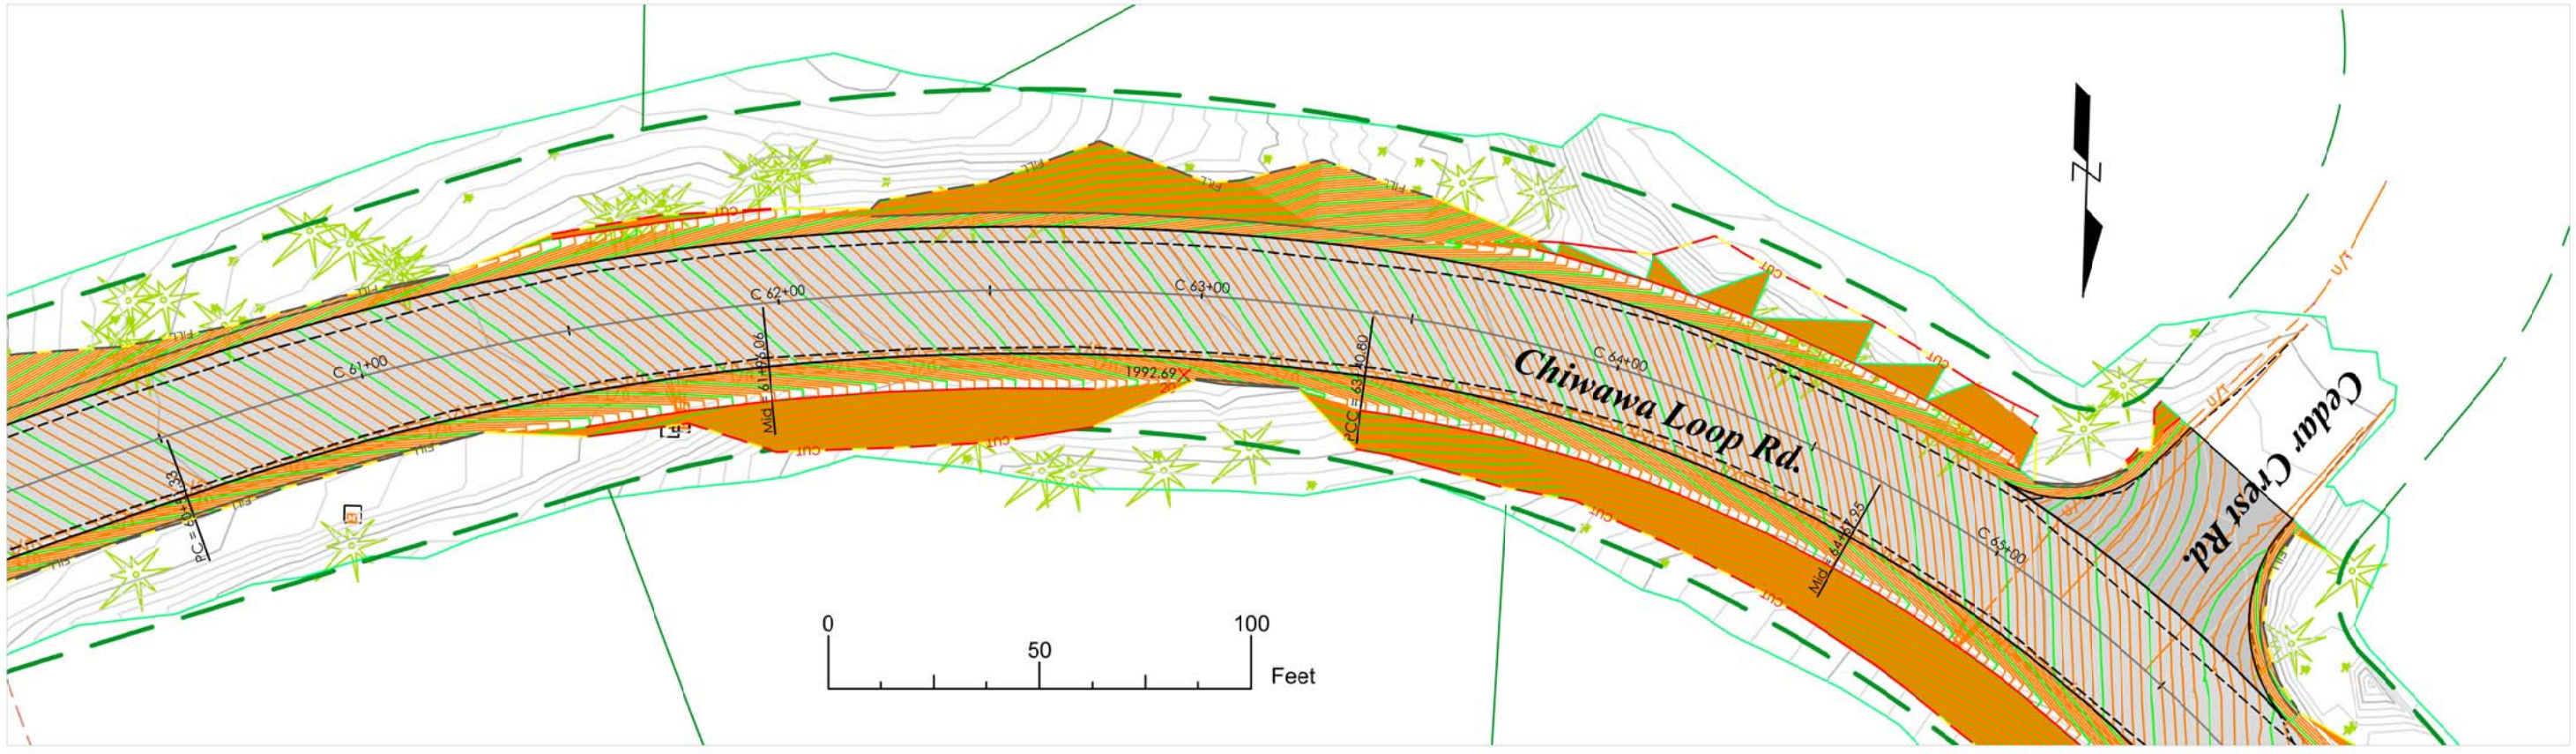

FILE NAME: N:\Projects\CRP\CRP675_Chiwawa_III\Civil 3D (WF)_Shortcuts\Aligments\CRP675_Chiwawa_III_Design_Corridor_30ft_Utilities_3-9-15.dwg				CHELAN-DOUGLAS UTILITY COUNCIL 1.800.424.5555 CALL 2 WORKING DAYS BEFORE YOU DIG
DESIGNED BY: L. Dillin, PE	REVISIONS	DATE	BY	
REVIEWED BY: P. Cox, PE				
E. Pierson, PE				
DRAWN BY: L. Dillin, PE				
PLOT DATE: 3/18/2015	AS-BUILT			

Chelan County
Public Works Department
316 Washington Street, Suite 402
Wenatchee, Washington, 98801
509. 667. 6415
www.co.chelan.wa.us

Chiwawa Loop Road - Phase III

Road Improvement Project

Plan View (60%)

C.R.P. 675

Dwg. No.	Sheet No.
P5	?

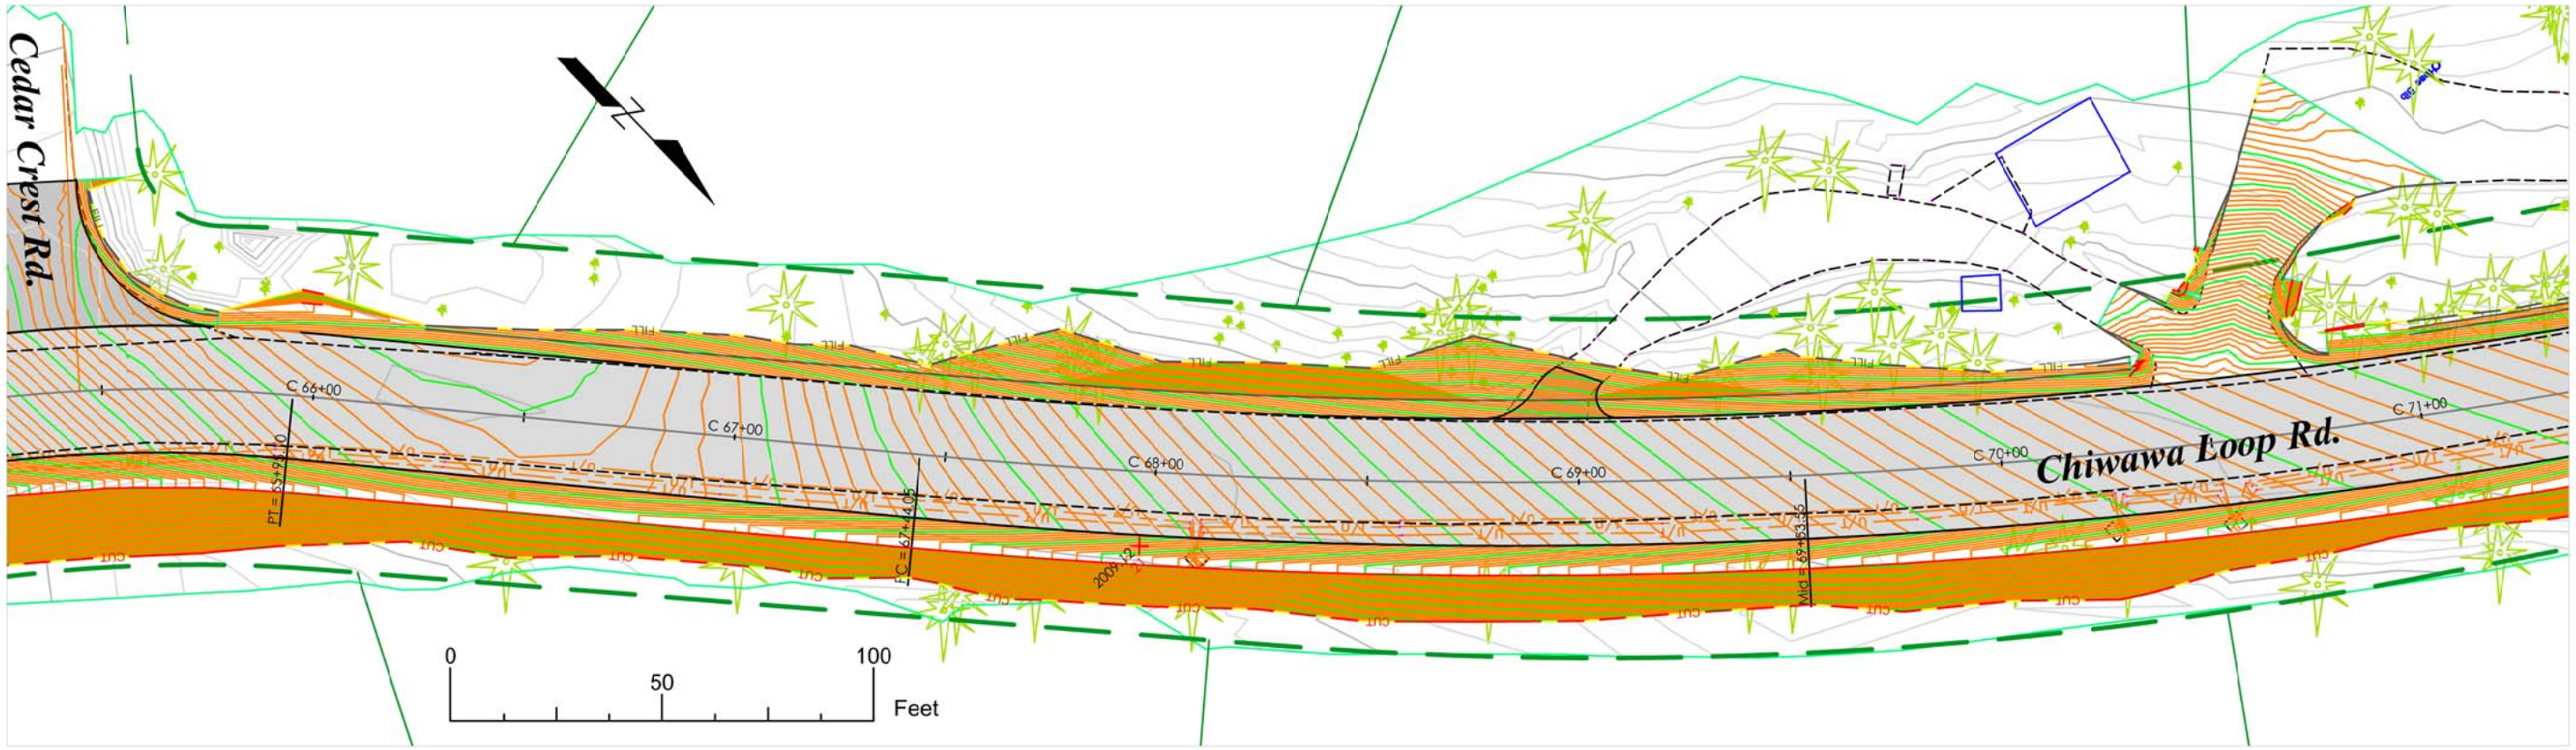

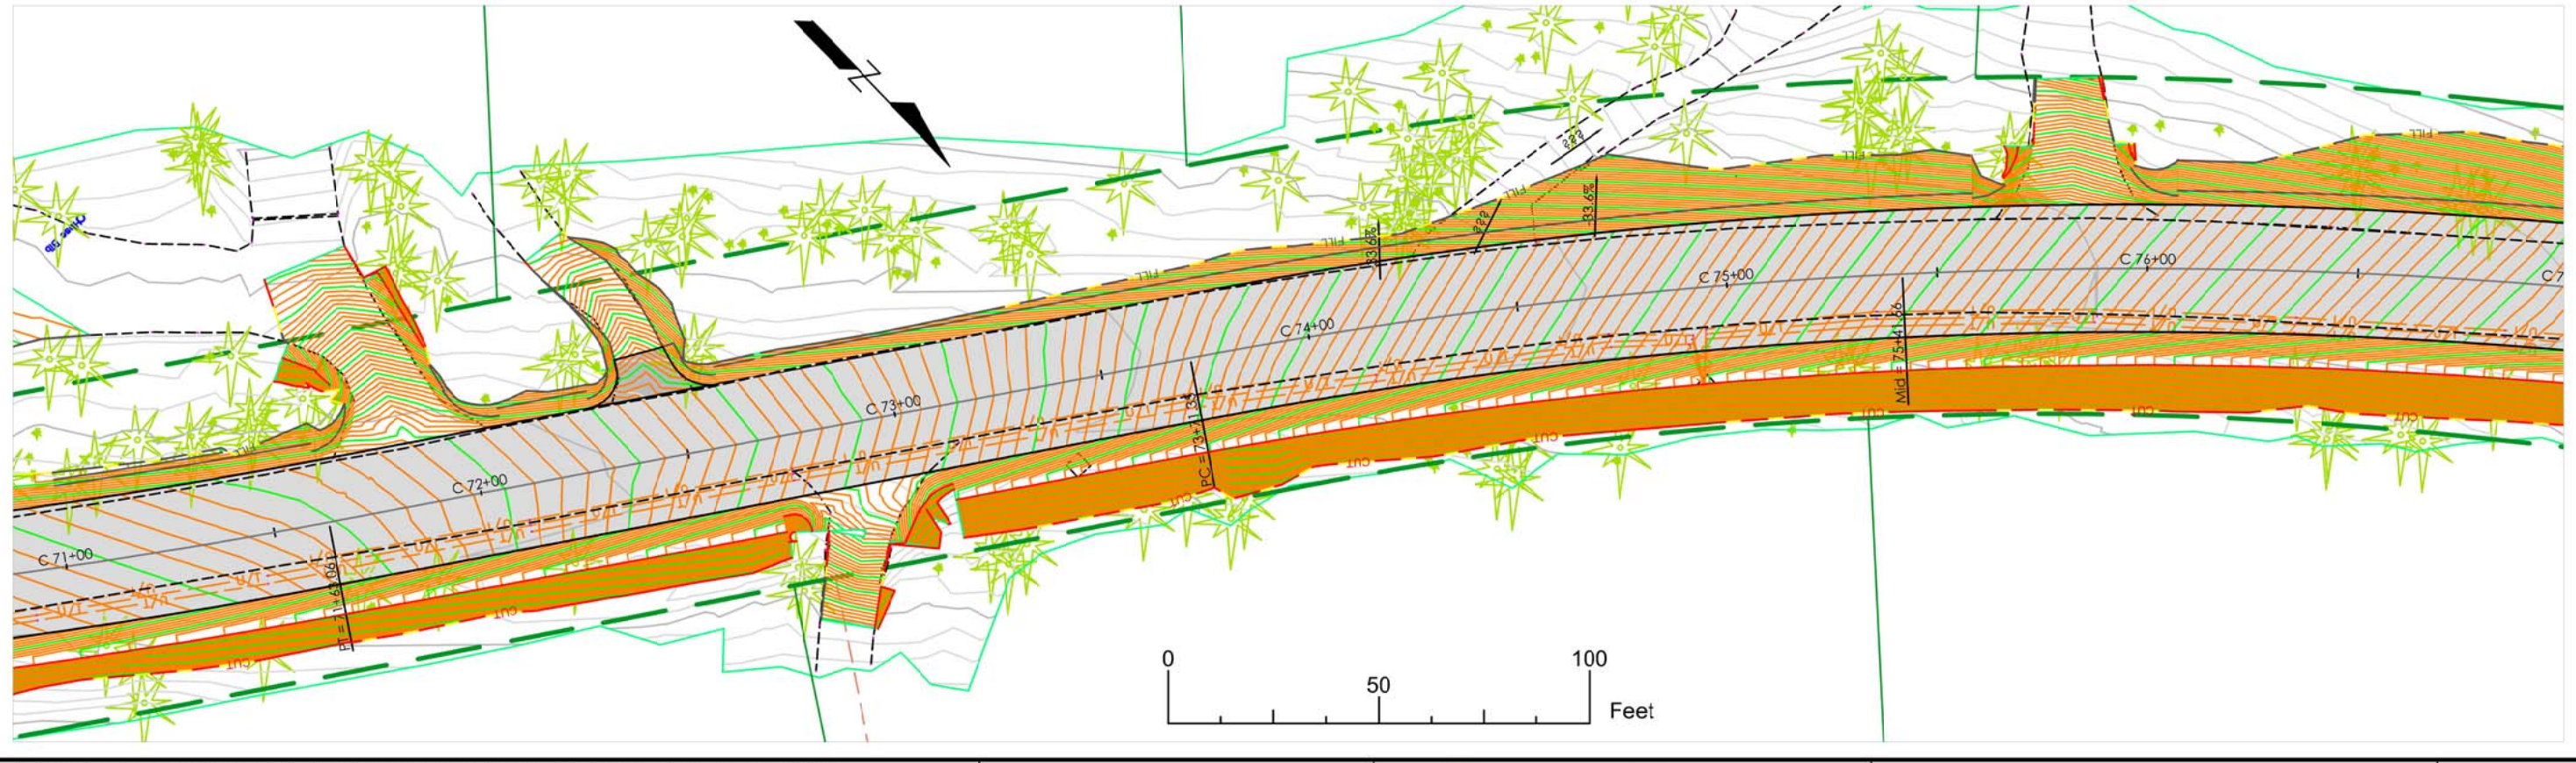

FILE NAME: N:\Projects\CRP\CRP675_Chiwawa_III\Civil 3D (WF)_Shortcuts\Aligments\CRP675_Chiwawa_III_Design_Corridor_30ft_Utilities_3-9-15.dwg

DESIGNED BY: L. Dillin, PE	REVISIONS	DATE	BY
REVIEWED BY: P. Cox, PE			
E. Pierson, PE			
DRAWN BY: L. Dillin, PE			
PLOT DATE: 3/18/2015	AS-BUILT		

CHELAN-DOUGLAS UTILITY COUNCIL 1.800.424.5555 CALL 2 WORKING DAYS BEFORE YOU DIG

STATE OF WASHINGTON 37584 REGISTERED PROFESSIONAL ENGINEER

PUBLIC WORKS CHELAN COUNTY

Chelan County
Public Works Department
316 Washington Street, Suite 402
Wenatchee, Washington, 98801
509. 667. 6415
www.co.chelan.wa.us

Chiwawa Loop Road - Phase III

Road Improvement Project

Plan View (60%)

C.R.P. 675

Dwg. No.	Sheet No.
P6	?

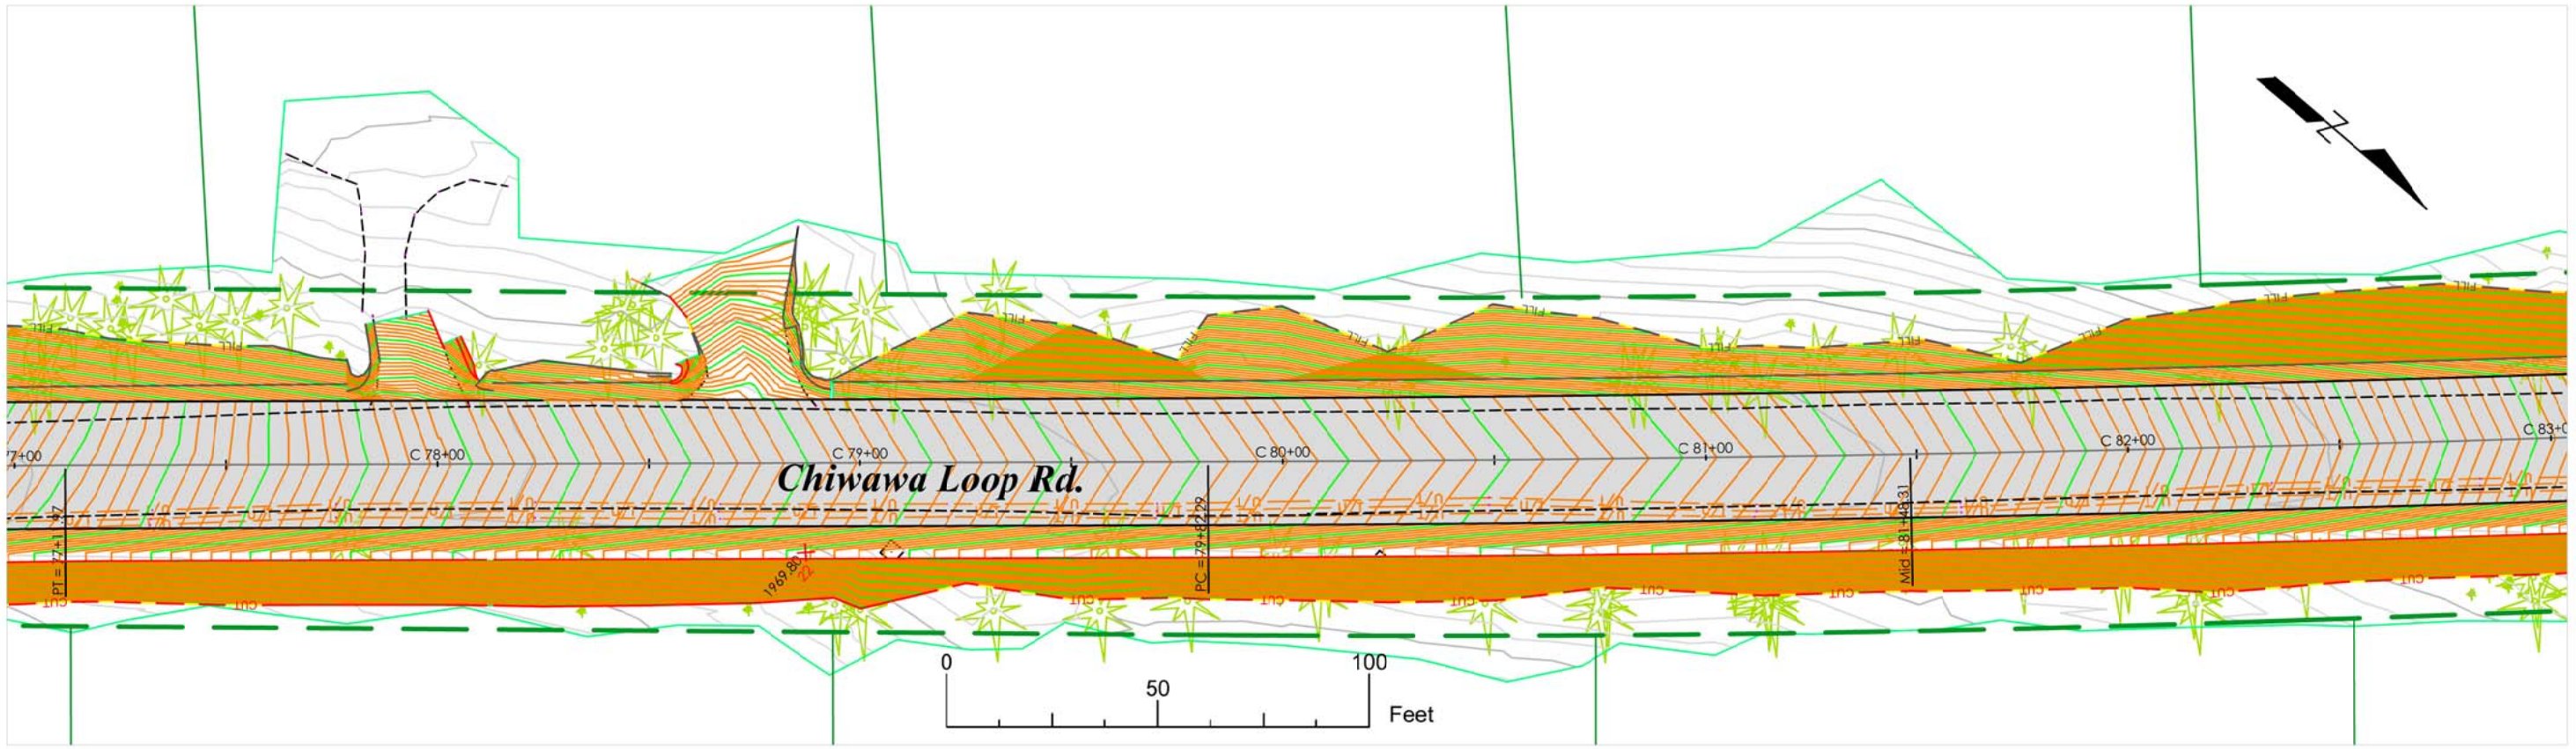

FILE NAME: N:\Projects\CRP\CRP675_Chiwawa_III\Civil 3D (WF)_Shortcuts\Aligments\CRP675_Chiwawa_III_Design_Corridor_30ft_Utilities_3-9-15.dwg			
DESIGNED BY: L. Dillin, PE	REVISIONS	DATE	BY
REVIEWED BY: P. Cox, PE			
E. Pierson, PE			
DRAWN BY: L. Dillin, PE			
PLOT DATE: 3/18/2015	AS-BUILT		

CHELAN-DOUGLAS UTILITY COUNCIL
1.800.424.5555
CALL 2 WORKING DAYS BEFORE YOU DIG

STATE OF WASHINGTON
37684
REGISTERED PROFESSIONAL ENGINEER

PUBLIC WORKS
CHELAN COUNTY

Chelan County
Public Works Department
316 Washington Street, Suite 402
Wenatchee, Washington, 98801
509. 667. 6415
www.co.chelan.wa.us

Chiwawa Loop Road - Phase III

Road Improvement Project

Plan View (60%)

C.R.P. 675

Dwg. No.	Sheet No.
P7	?

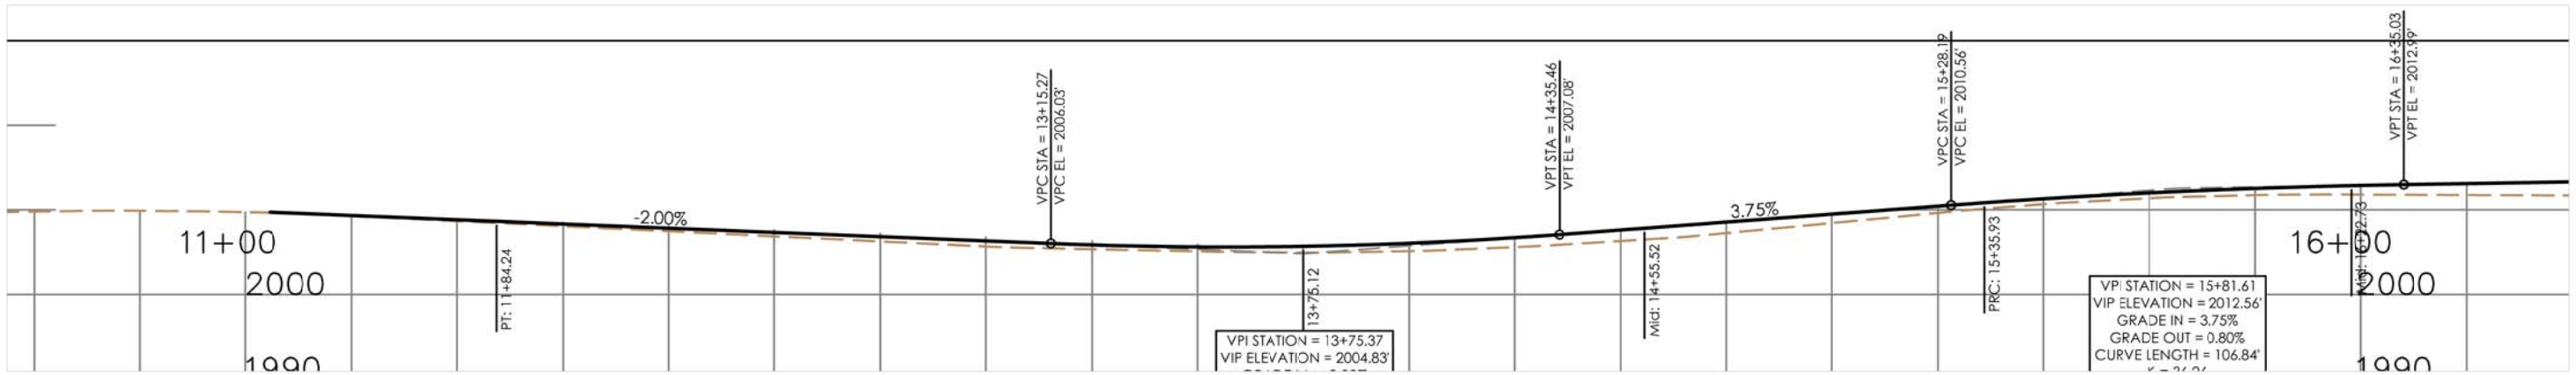

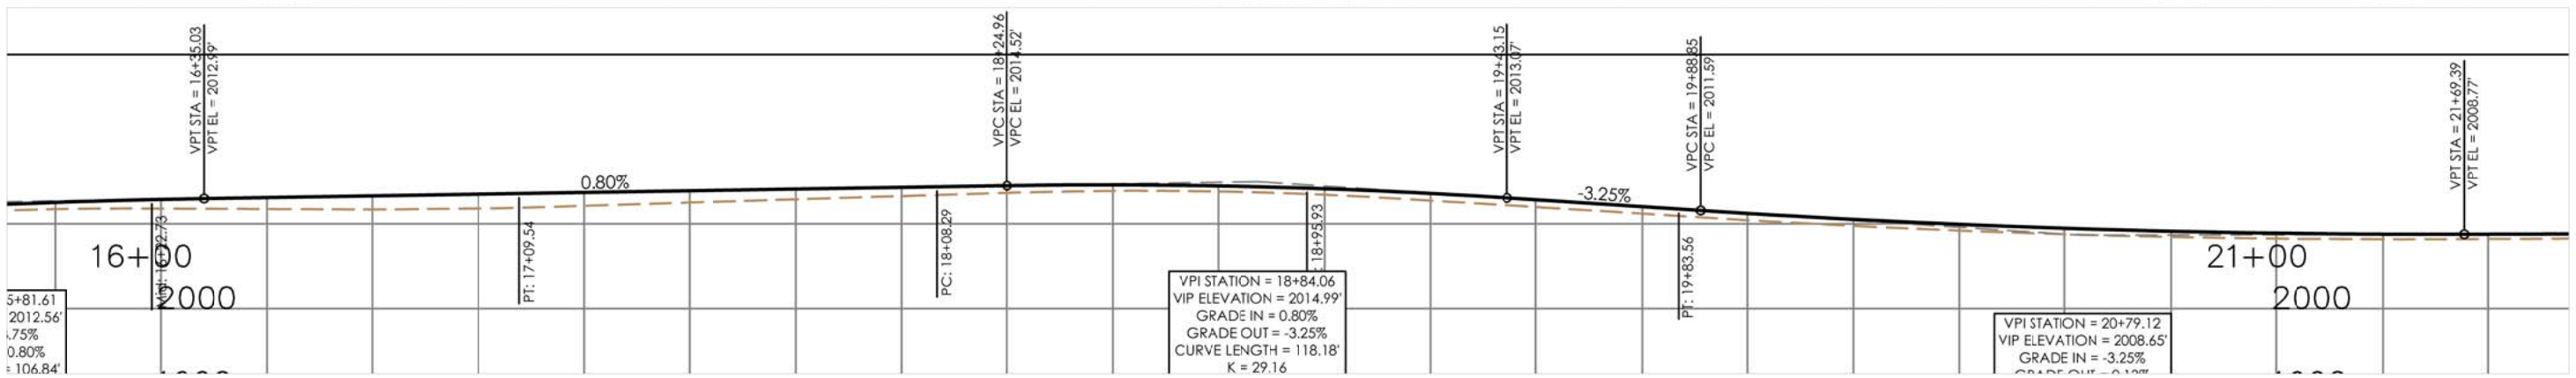

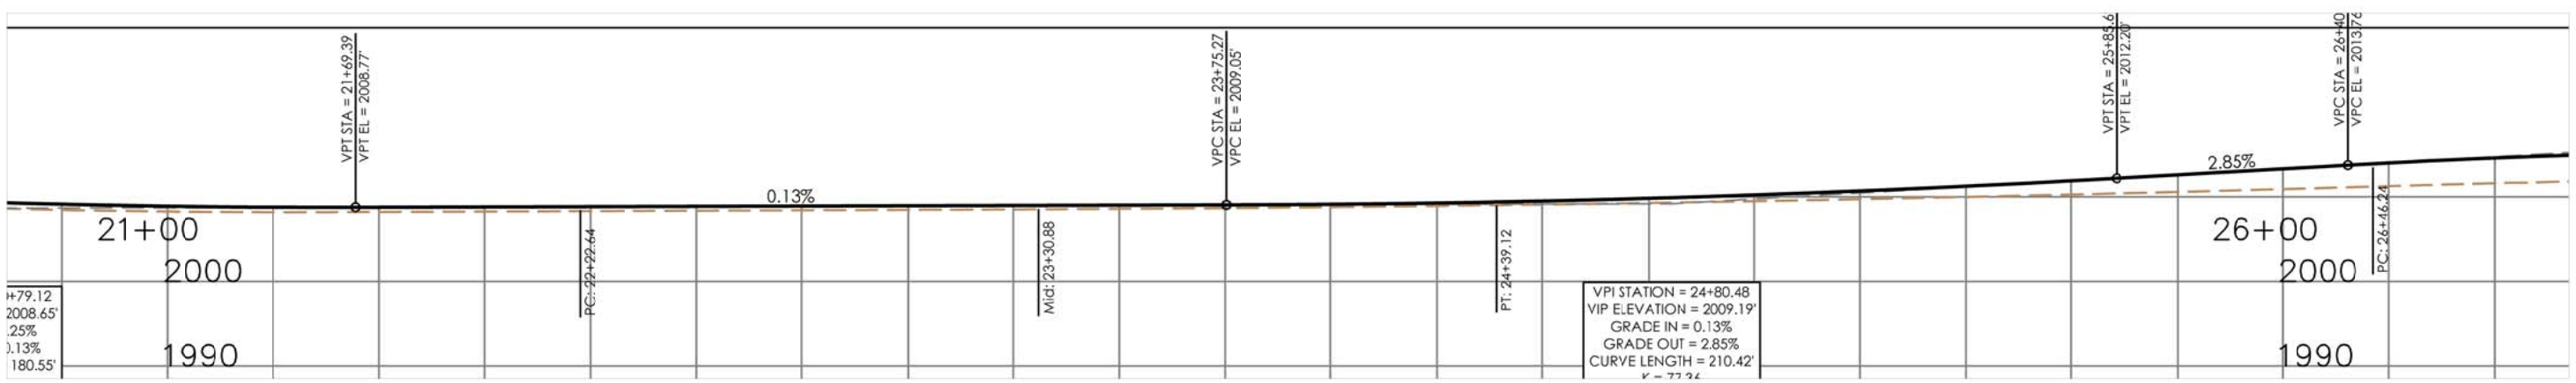

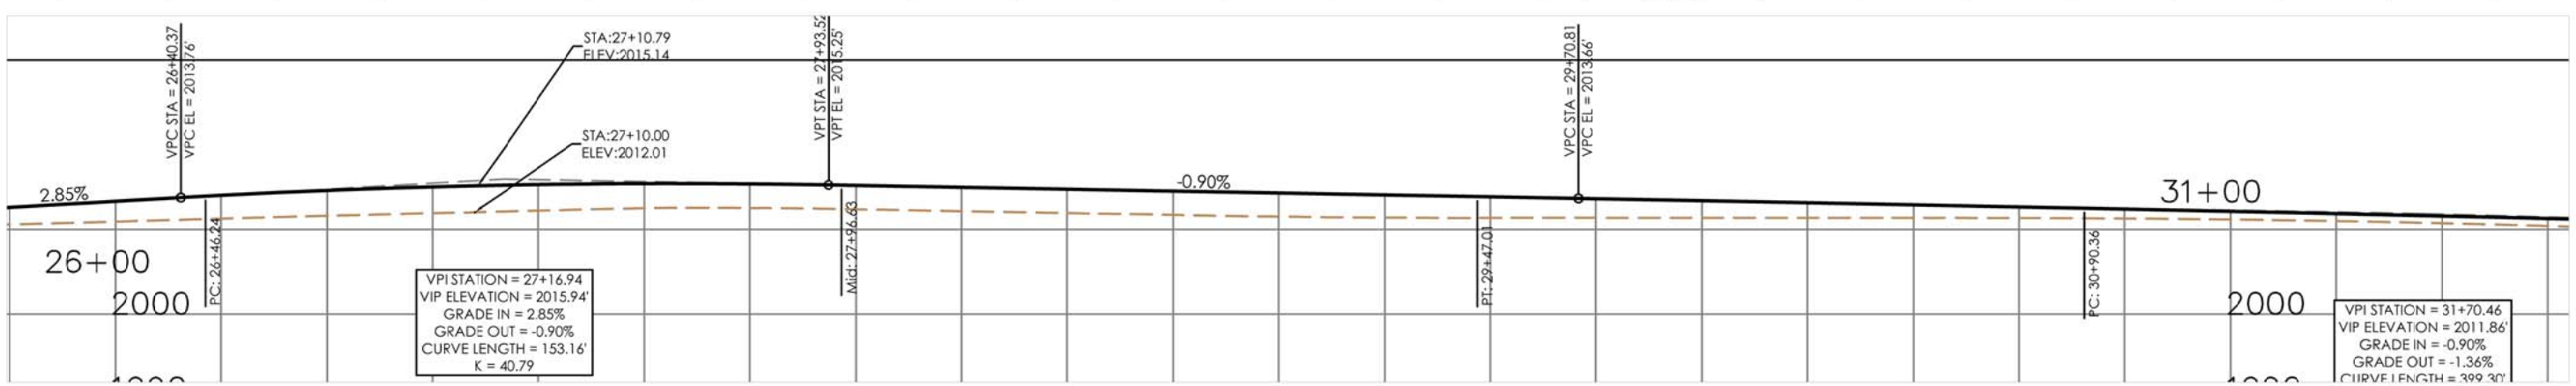

FILE NAME: N:\Projects\CRP\CRP675_Chiwawa_III\Civil 3D (WF)_Shortcuts\Aligments\CRP675_Chiwawa_III_Design_Corridor_30ft_Utilities_3-9-15.dwg			
DESIGNED BY: L. Dillin, PE	REVISIONS	DATE	BY
REVIEWED BY: P. Cox, PE			
E. Pierson, PE			
DRAWN BY: L. Dillin, PE			
PLOT DATE: 3/18/2015	AS-BUILT		

CHELAN-DOUGLAS UTILITY COUNCIL
1.800.424.5555
CALL 2 WORKING DAYS BEFORE YOU DIG

STATE OF WASHINGTON
37084
REGISTERED PROFESSIONAL ENGINEER

PUBLIC WORKS
CHELAN COUNTY

Chelan County
Public Works Department
316 Washington Street, Suite 402
Wenatchee, Washington, 98801
509. 667. 6415
www.co.chelan.wa.us

Chiwawa Loop Road - Phase III

Road Improvement Project

Existing & Proposed Profile

C.R.P. 675

Dwg. No.	Sheet No.
A ?	?

?

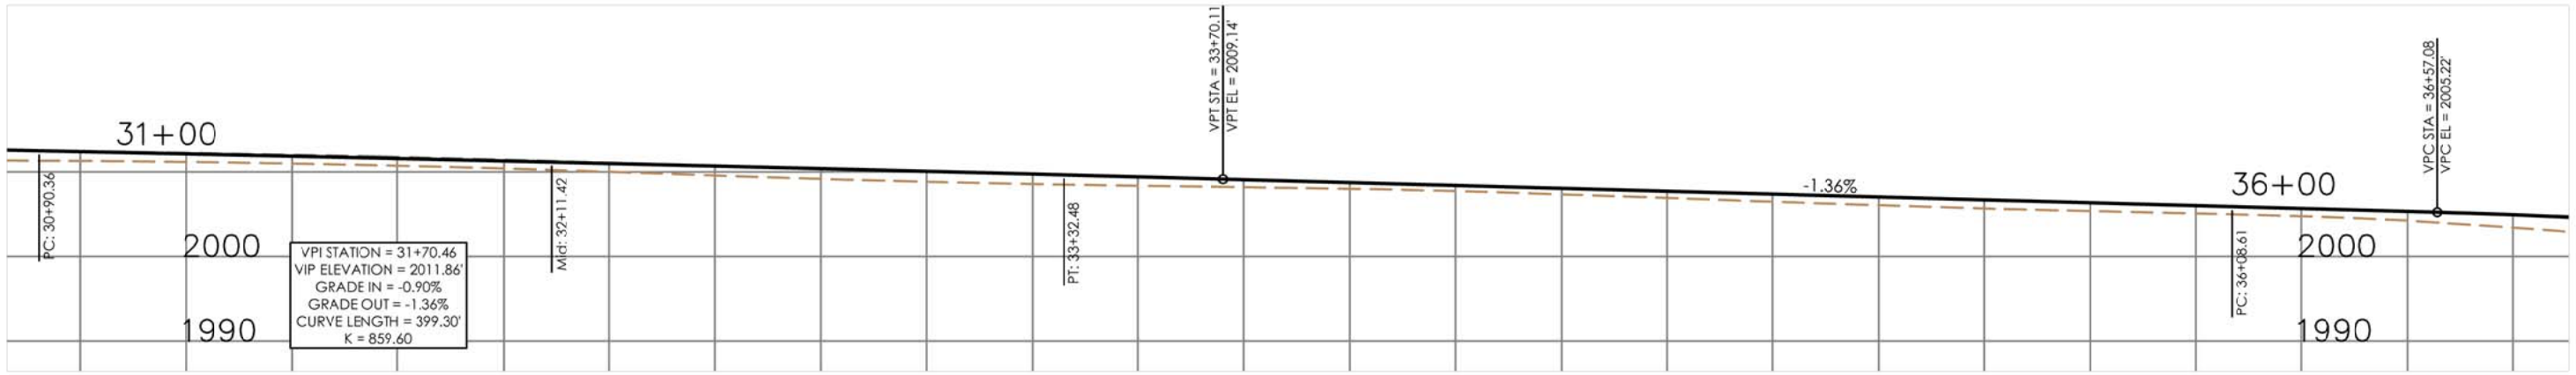

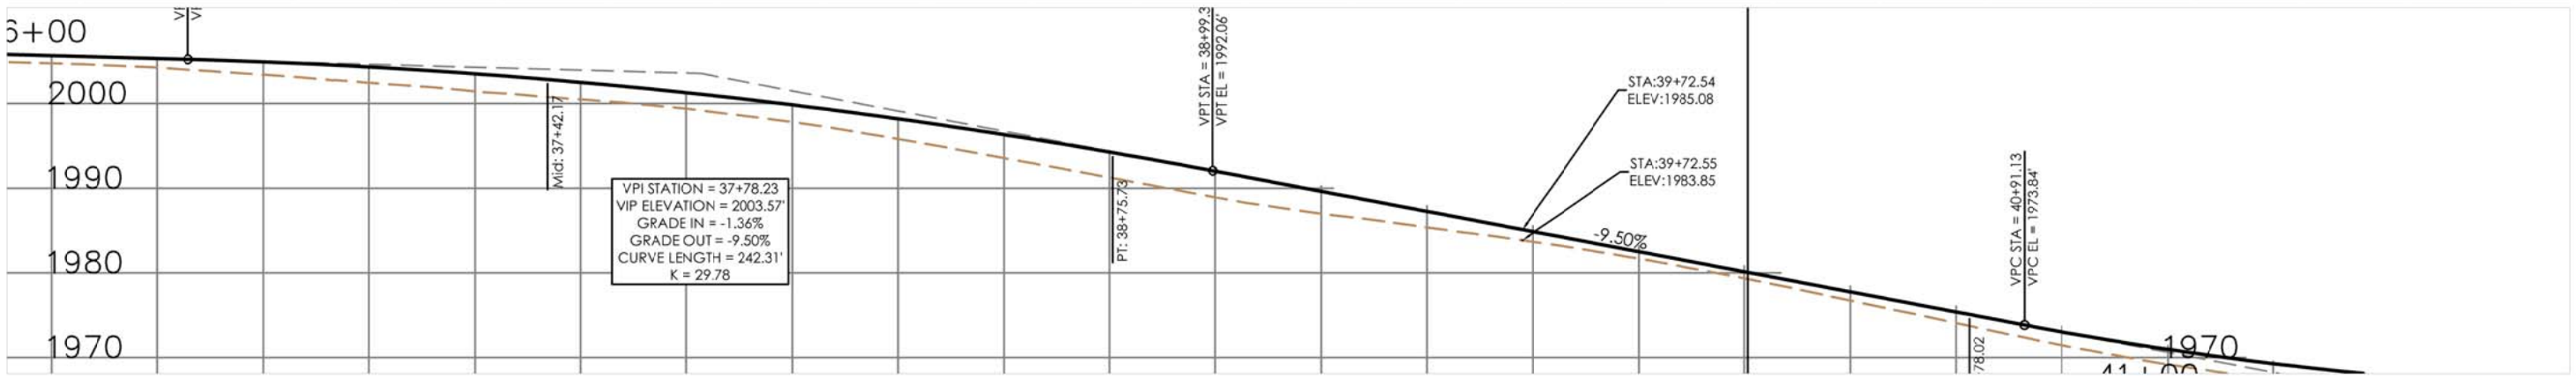

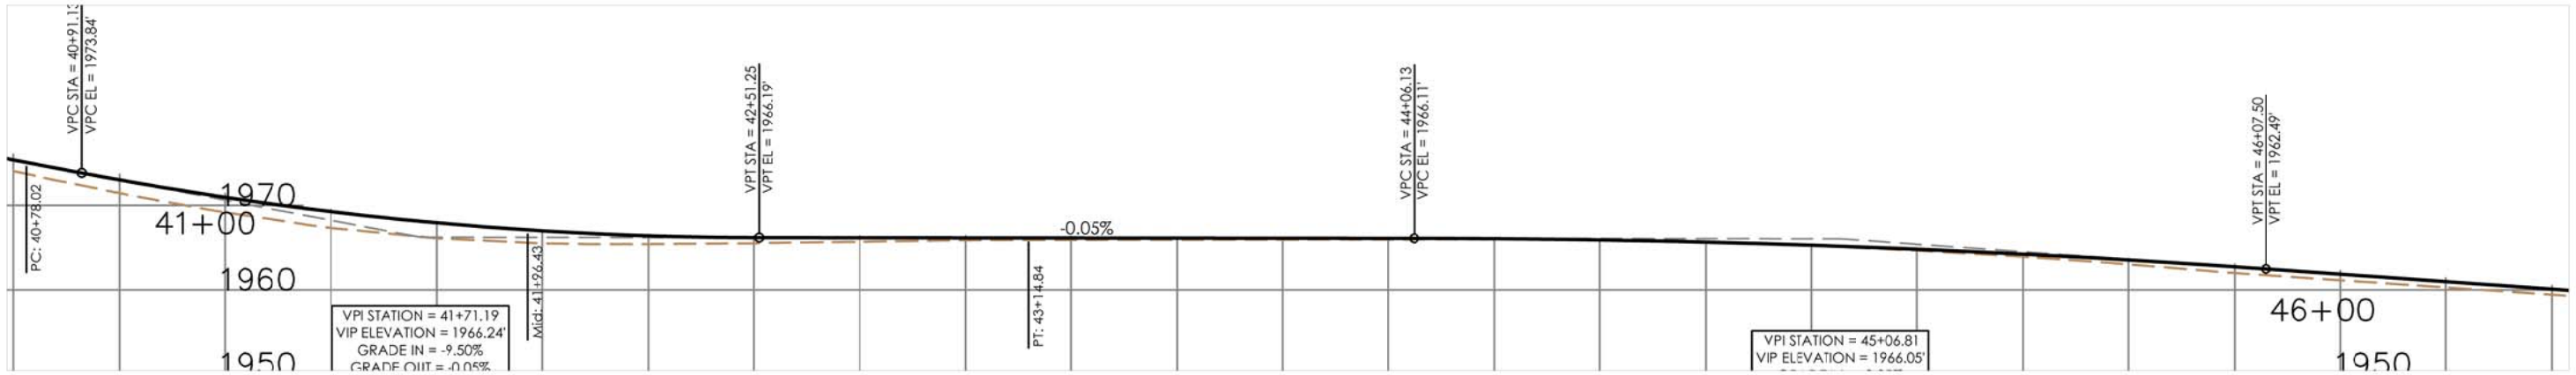

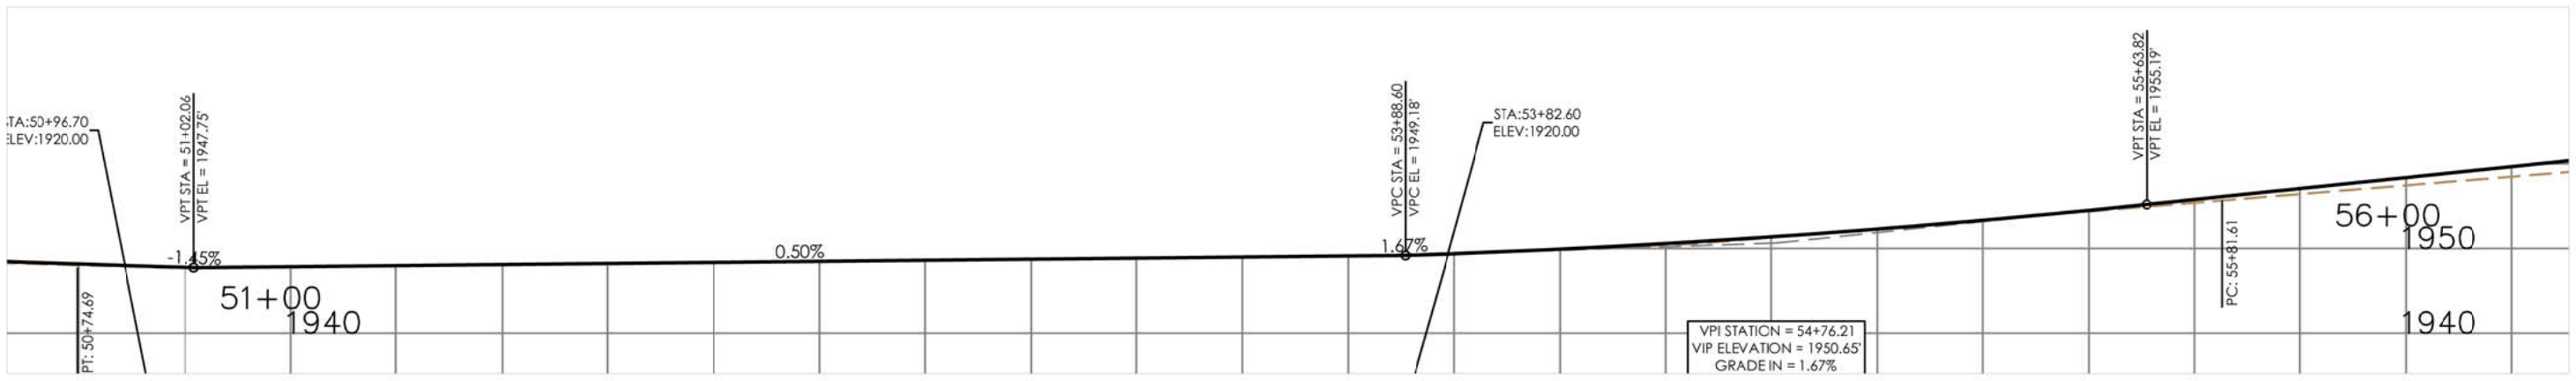

FILE NAME: N:\Projects\CRP\CRP675_Chiwawa_III\Civil 3D (WF)_Shortcuts\Alignments\CRP675_Chiwawa_III_Design_Corridor_30ft_Utilities_3-9-15.dwg

DESIGNED BY: L. Dillin, PE	REVISIONS	DATE	BY
REVIEWED BY: P. Cox, PE			
E. Pierson, PE			
DRAWN BY: L. Dillin, PE			
PLOT DATE: 3/18/2015	AS-BUILT		

CHELAN-DOUGLAS UTILITY COUNCIL 1.800.424.5555 CALL 2 WORKING DAYS BEFORE YOU DIG

STATE OF WASHINGTON 37584 REGISTERED PROFESSIONAL ENGINEER

PUBLIC WORKS CHELAN COUNTY

Chelan County
Public Works Department
316 Washington Street, Suite 402
Wenatchee, Washington, 98801
509. 667. 6415
www.co.chelan.wa.us

Chiwawa Loop Road - Phase III

Road Improvement Project

Existing & Proposed Profile

C.R.P. 675

Dwg. No. A ?

Sheet No. ?

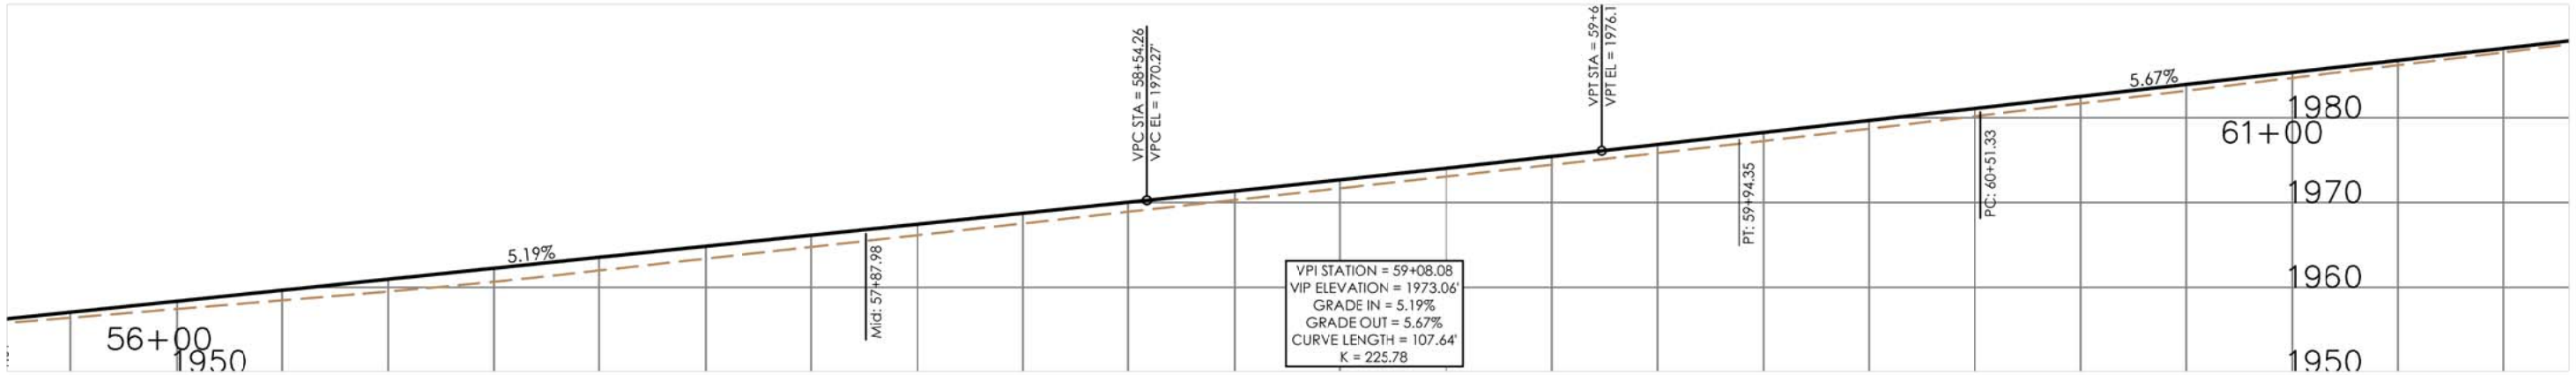

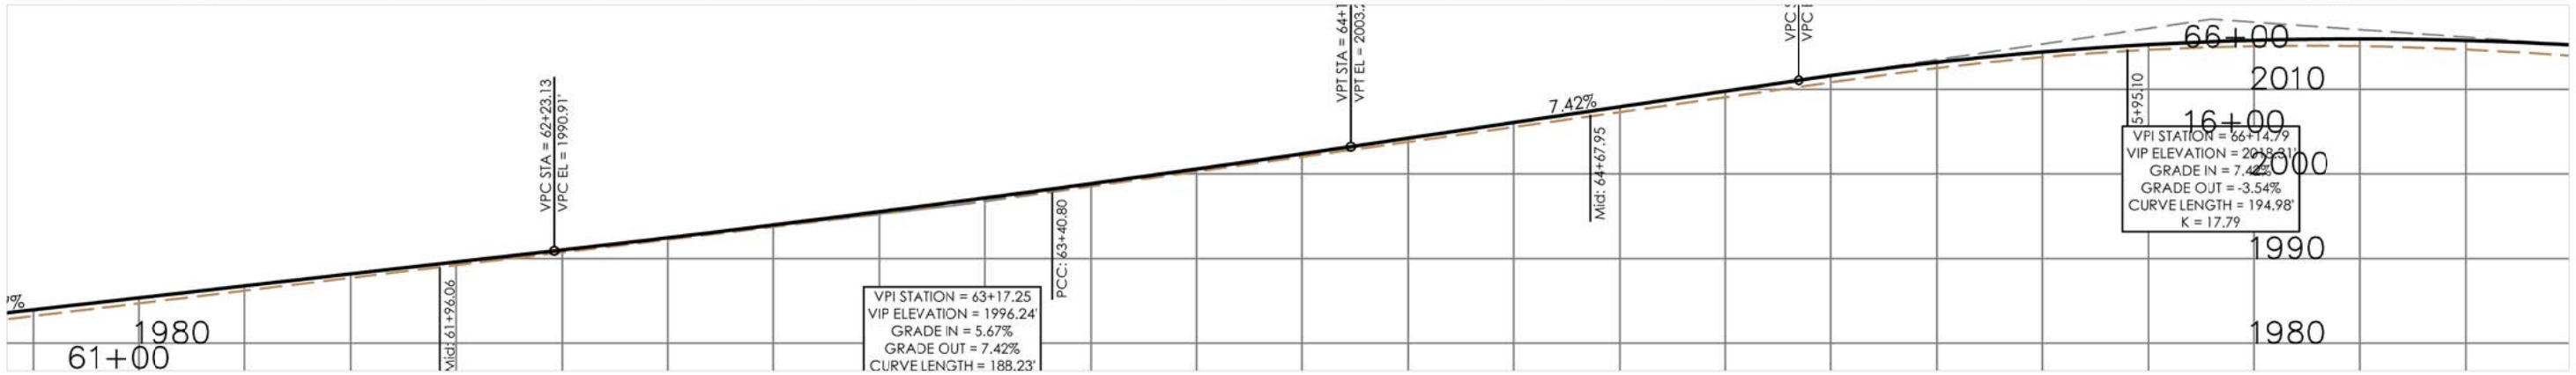

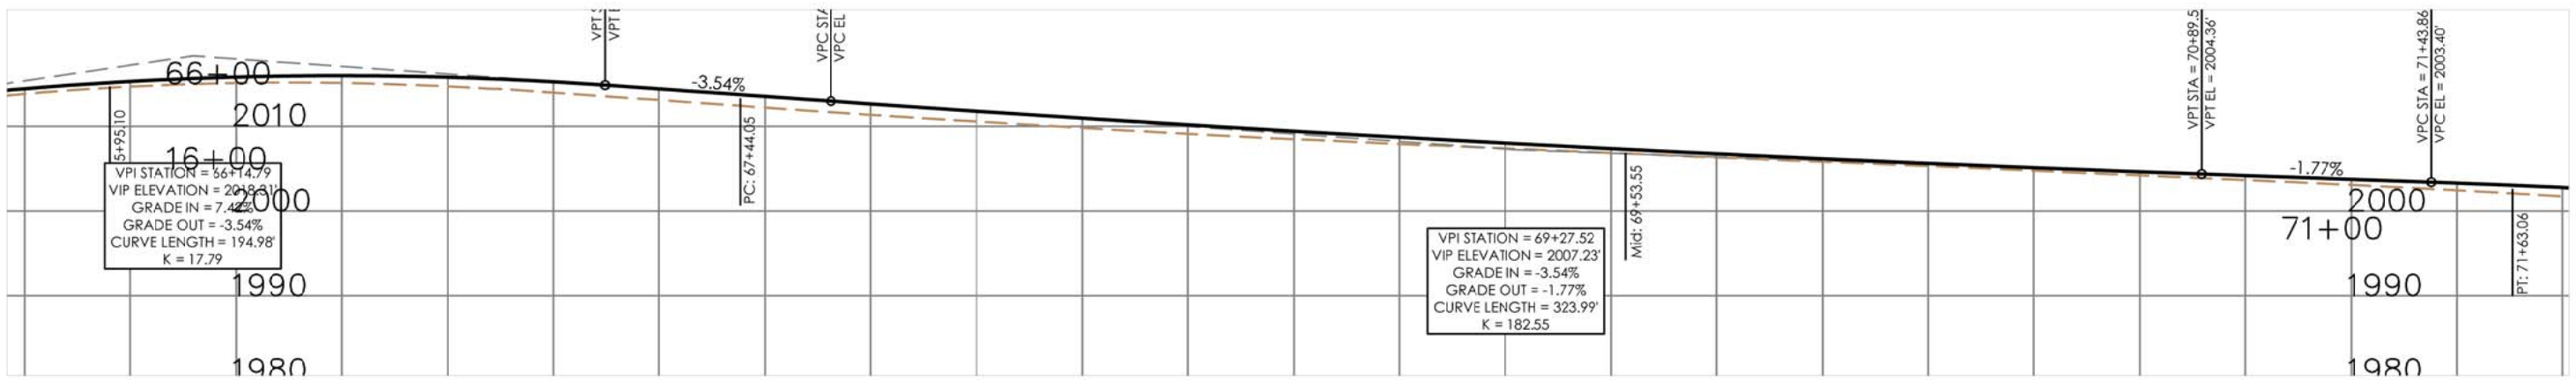

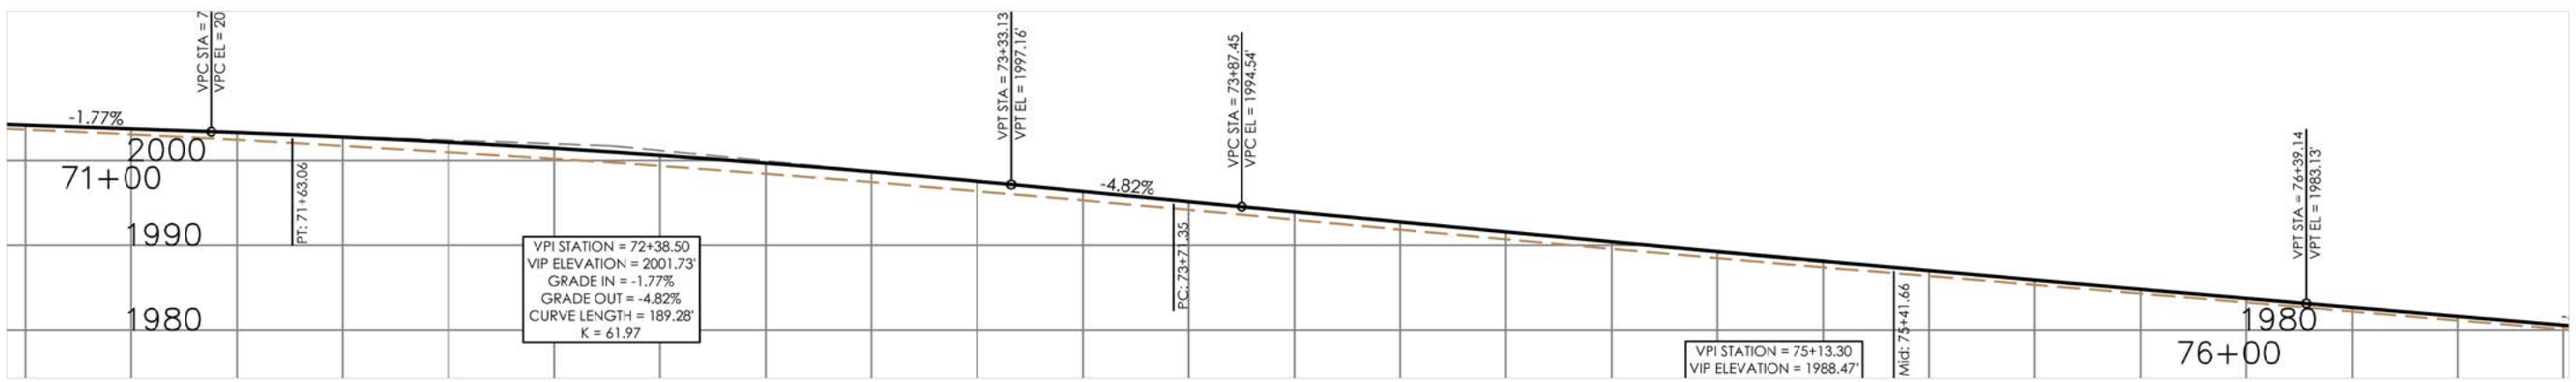

FILE NAME: N:\Projects\CRP\CRP675_Chiwawa_III\Civil 3D (WF)_Shortcuts\Aligments\CRP675_Chiwawa_III_Design_Corridor_30ft_Utilities_3-9-15.dwg

DESIGNED BY: L. Dillin, PE	REVISIONS	DATE	BY
REVIEWED BY: P. Cox, PE			
E. Pierson, PE			
DRAWN BY: L. Dillin, PE			
PLOT DATE: 3/18/2015	AS-BUILT		

CHELAN-DOUGLAS UTILITY COUNCIL
1.800.424.5555
CALL 2 WORKING DAYS BEFORE YOU DIG

STATE OF WASHINGTON
97284
REGISTERED
PROFESSIONAL ENGINEER

PUBLIC WORKS
CHELAN COUNTY

Chelan County
Public Works Department
316 Washington Street, Suite 402
Wenatchee, Washington, 98801
509. 667. 6415
www.co.chelan.wa.us

Chiwawa Loop Road - Phase III

Road Improvement Project

Existing & Proposed Profile

C.R.P. 675

Dwg. No.	Sheet No.
A ?	?

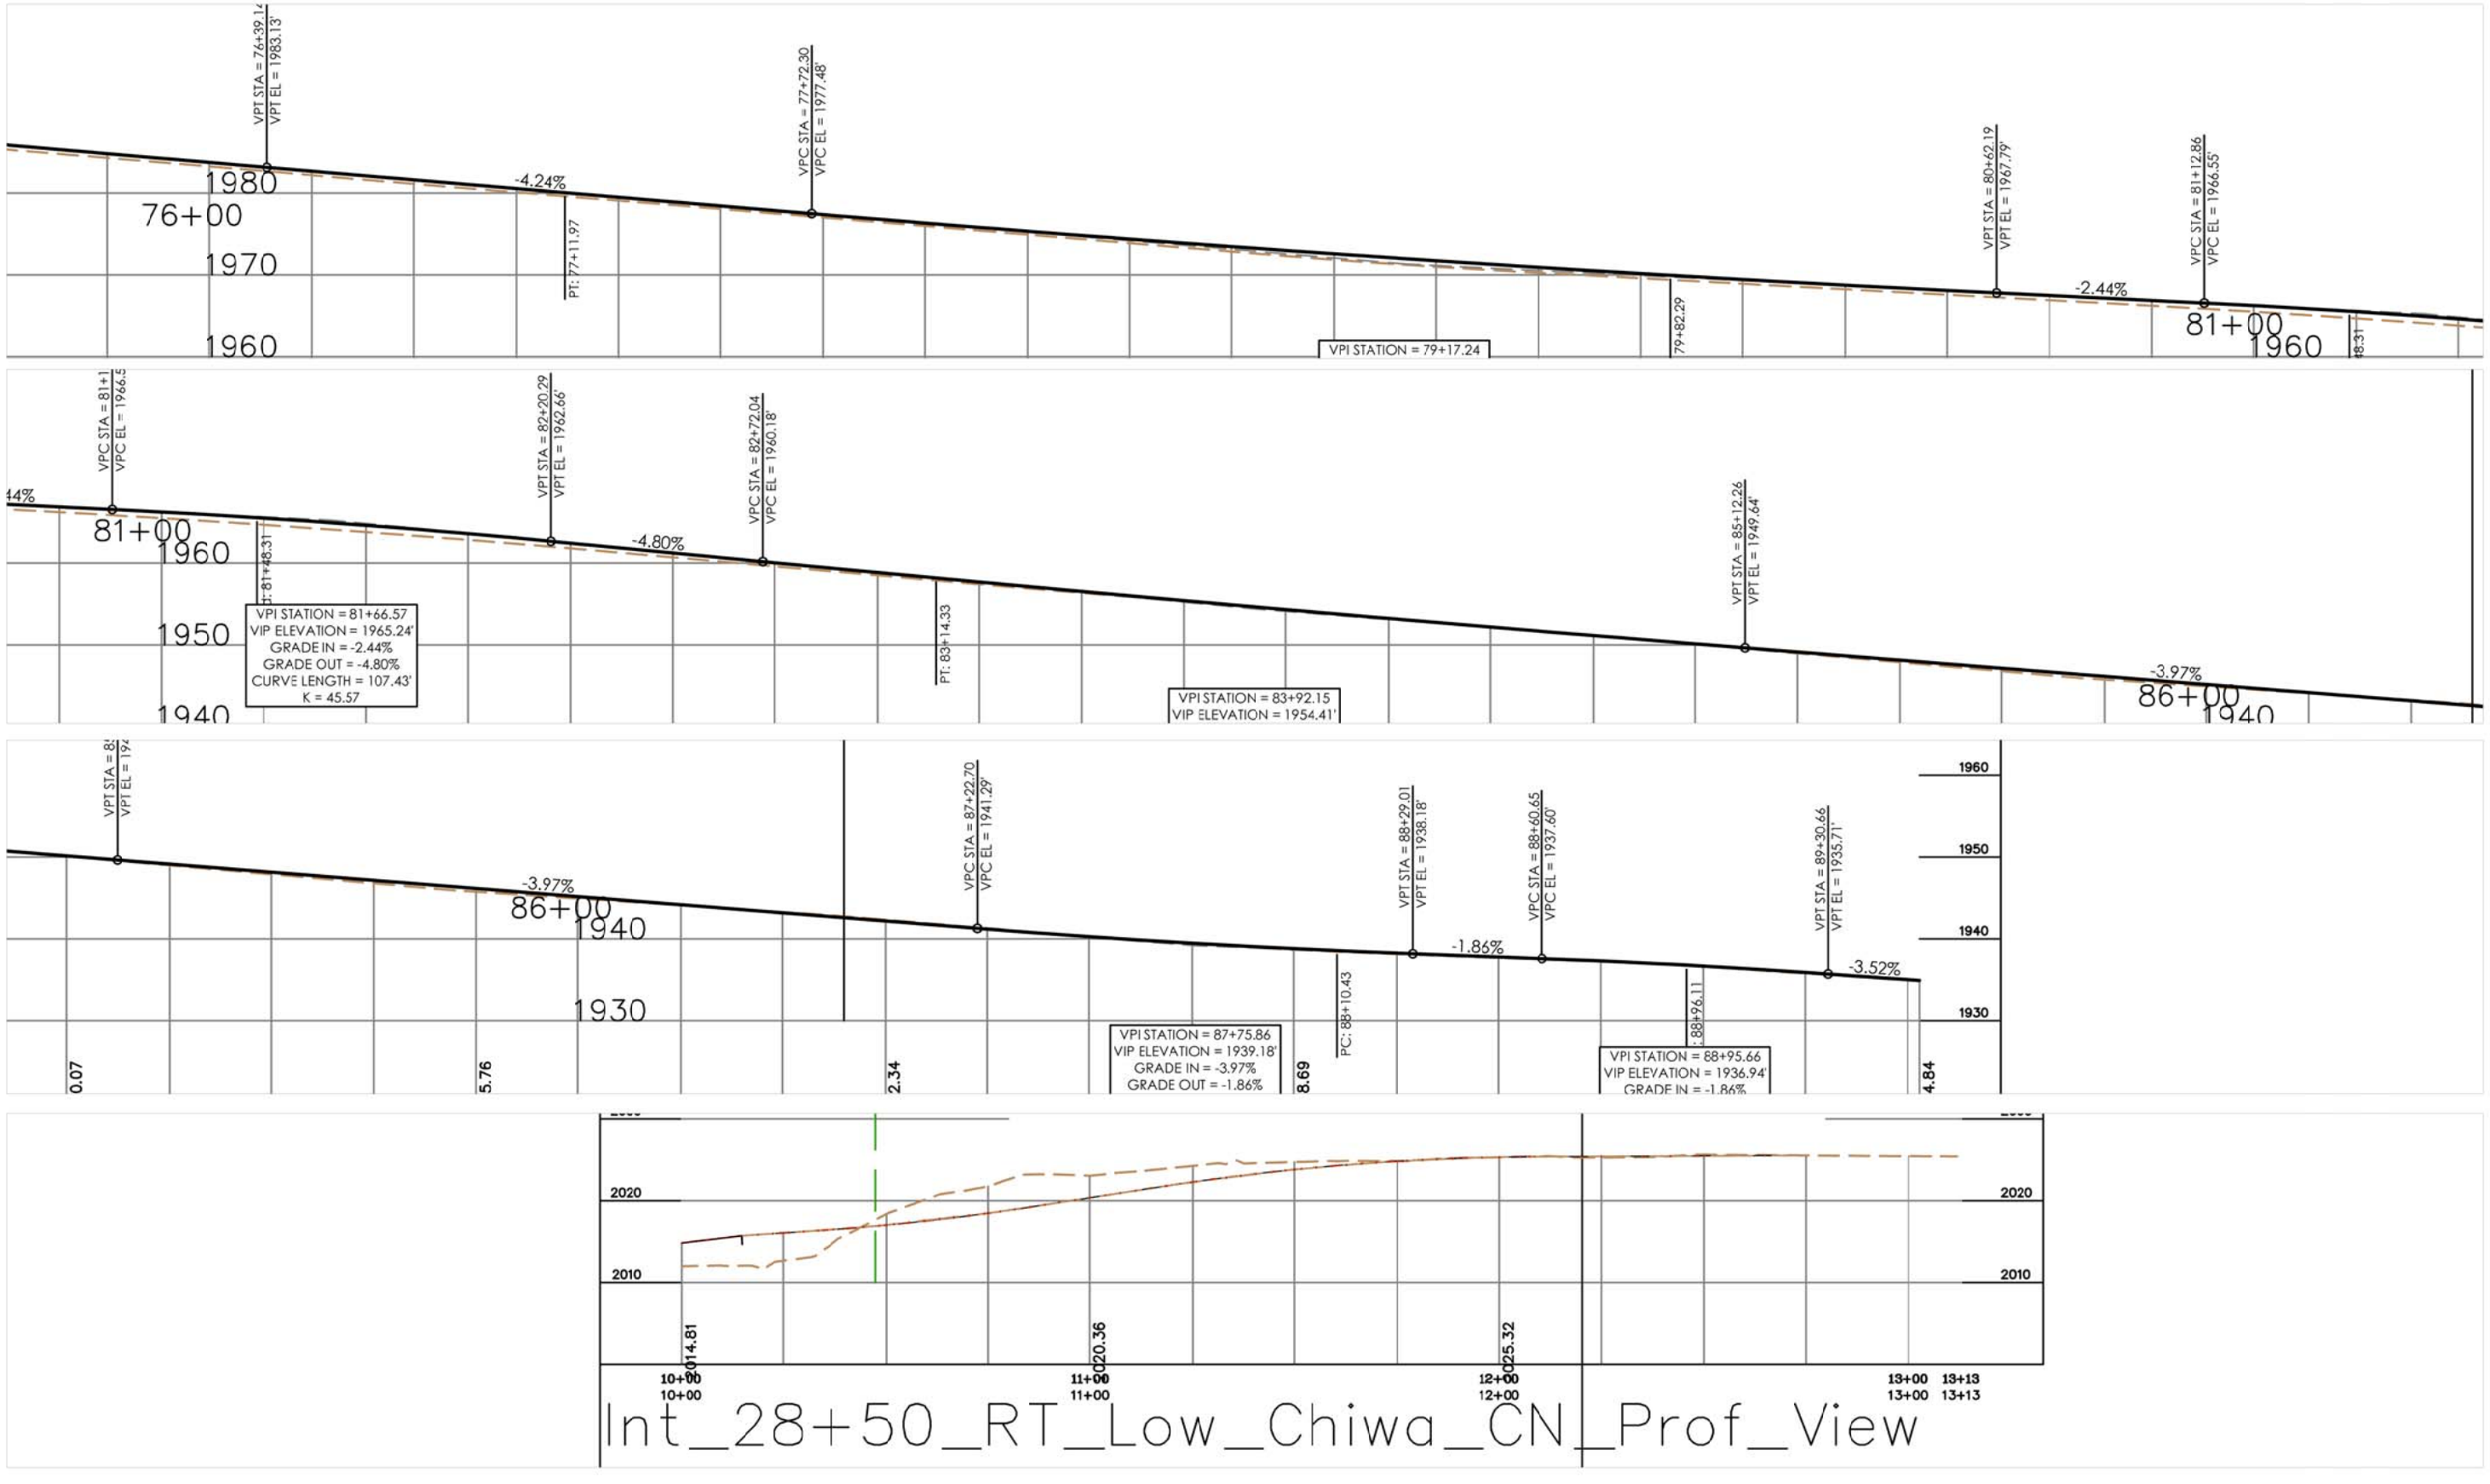

FILE NAME: N:\Projects\CRP\CRP675_Chiwawa_III\Civil 3D (WF)_Shortcuts\Aligrments\CRP675_Chiwawa_III_Design_Corridor_30ft_Utilities_3-9-15.dwg

DESIGNED BY: L. Dillin, PE	REVISIONS	DATE	BY
REVIEWED BY: P. Cox, PE			
E. Pierson, PE			
DRAWN BY: L. Dillin, PE			
PLOT DATE: 3/18/2015	AS-BUILT		

CHELAN-DOUGLAS UTILITY COUNCIL
CALL 2 WORKING DAYS BEFORE YOU DIG
1.800.424.5555

STATE OF WASHINGTON
97284
REGISTERED
PROFESSIONAL ENGINEER

PUBLIC WORKS
CHELAN COUNTY

Chelan County
Public Works Department
316 Washington Street, Suite 402
Wenatchee, Washington, 98801
509. 667. 6415
www.co.chelan.wa.us

Chiwawa Loop Road - Phase III

Road Improvement Project

Existing & Proposed Profile

C.R.P. 675

Dwg. No.	Sheet No.
A ?	?