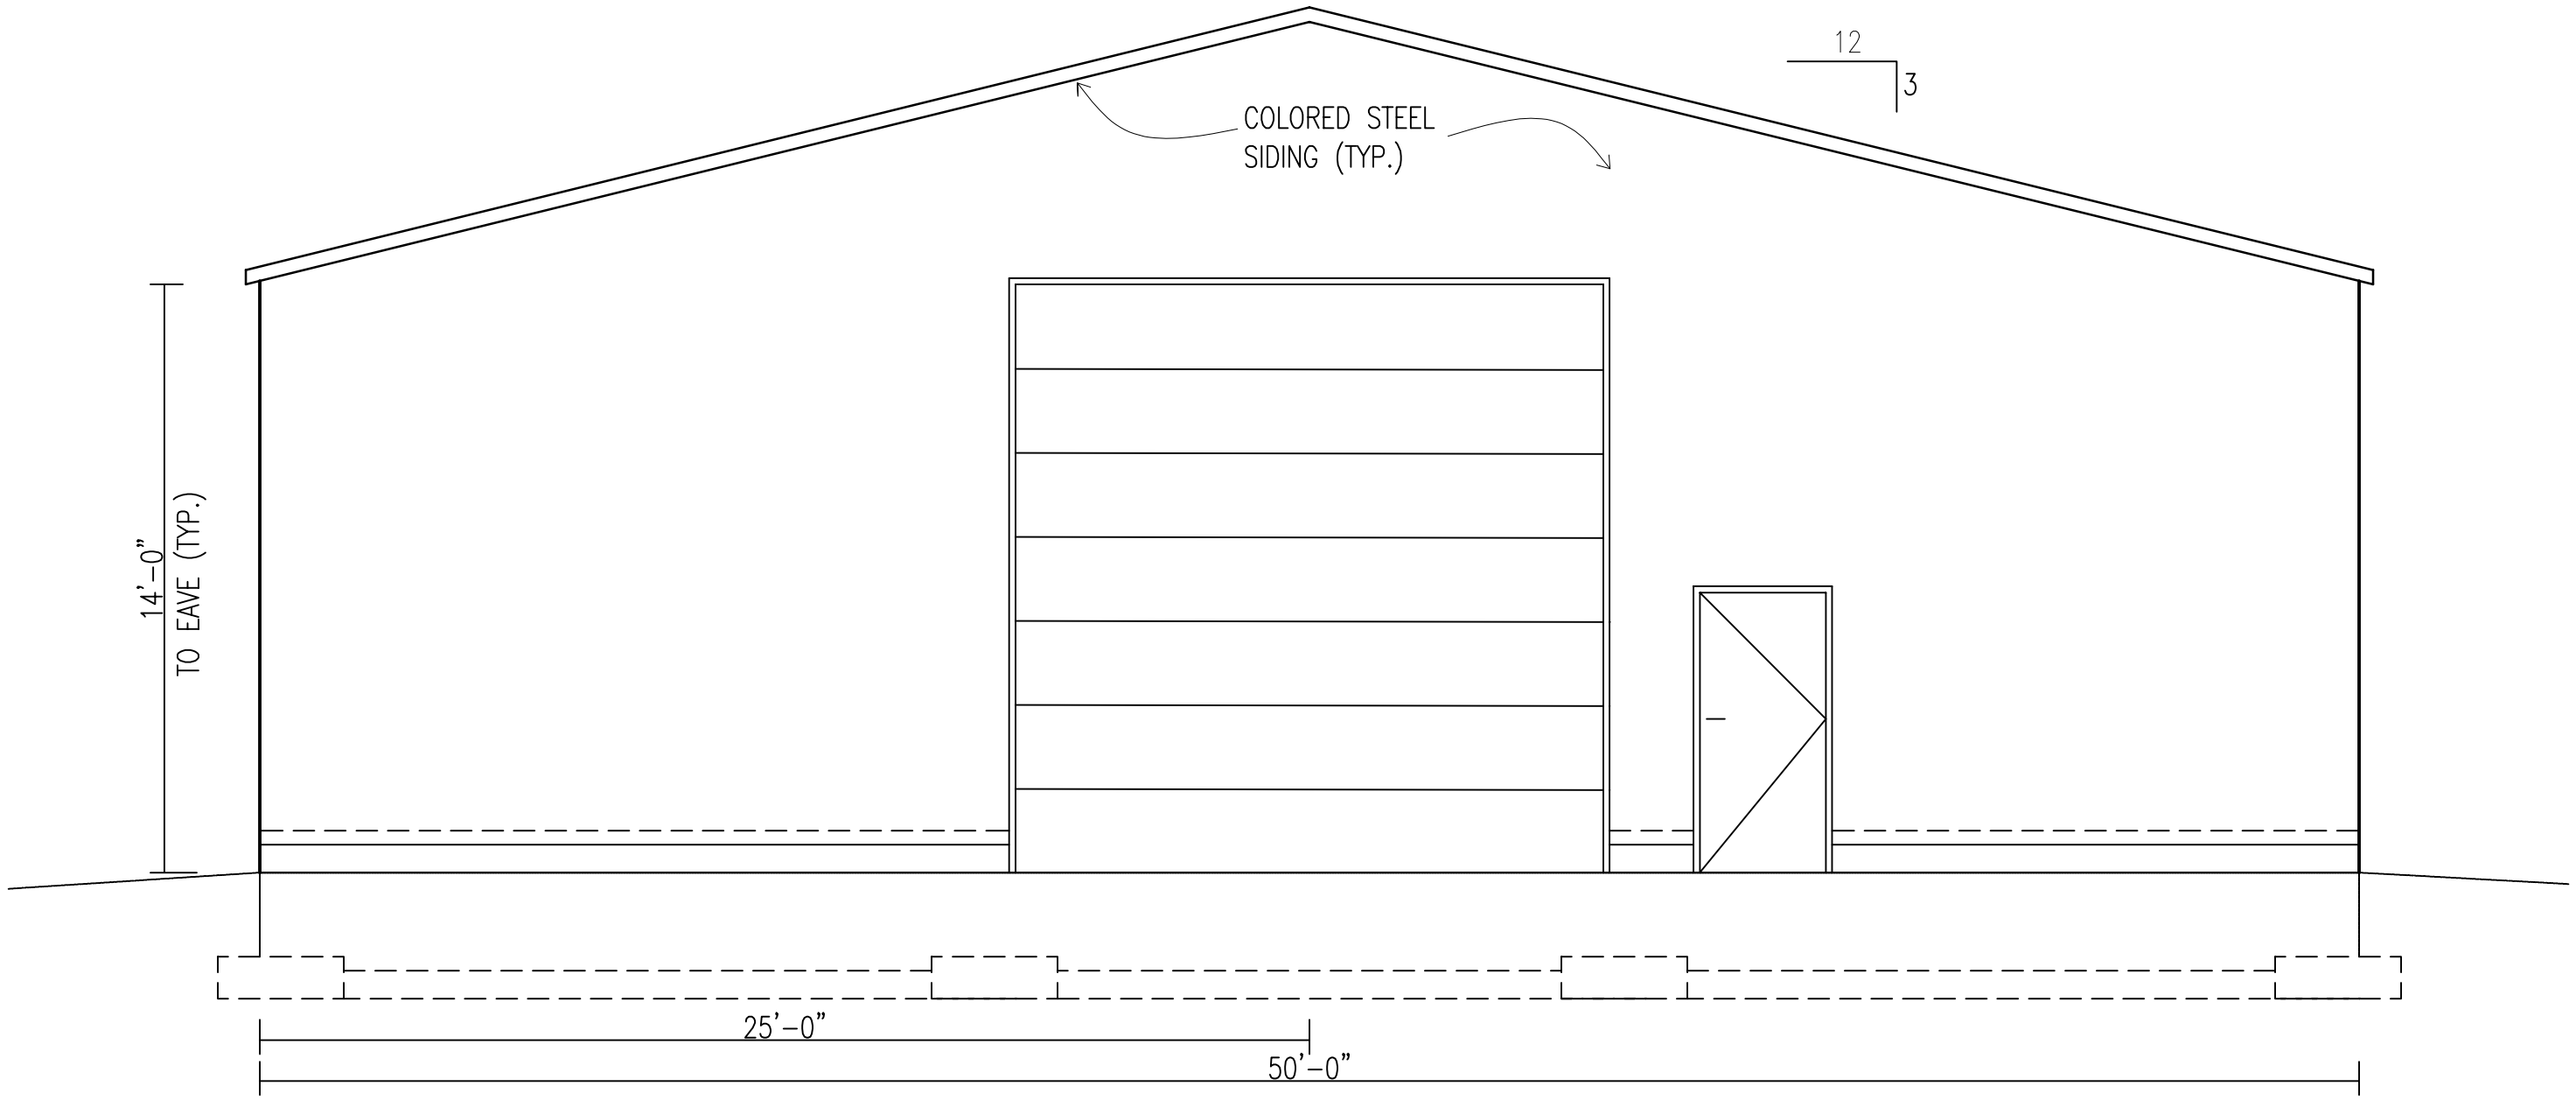

END VIEW, (TYP)

$\frac{1}{4}$" = 1'-0"

BEEF BARN CASHMERE EXPO CENTER – FAIRGROUNDS		
CHELAN COUNTY		
END VIEW		3
ENTERED BY: C.M.	DATE: 1/30/2019	